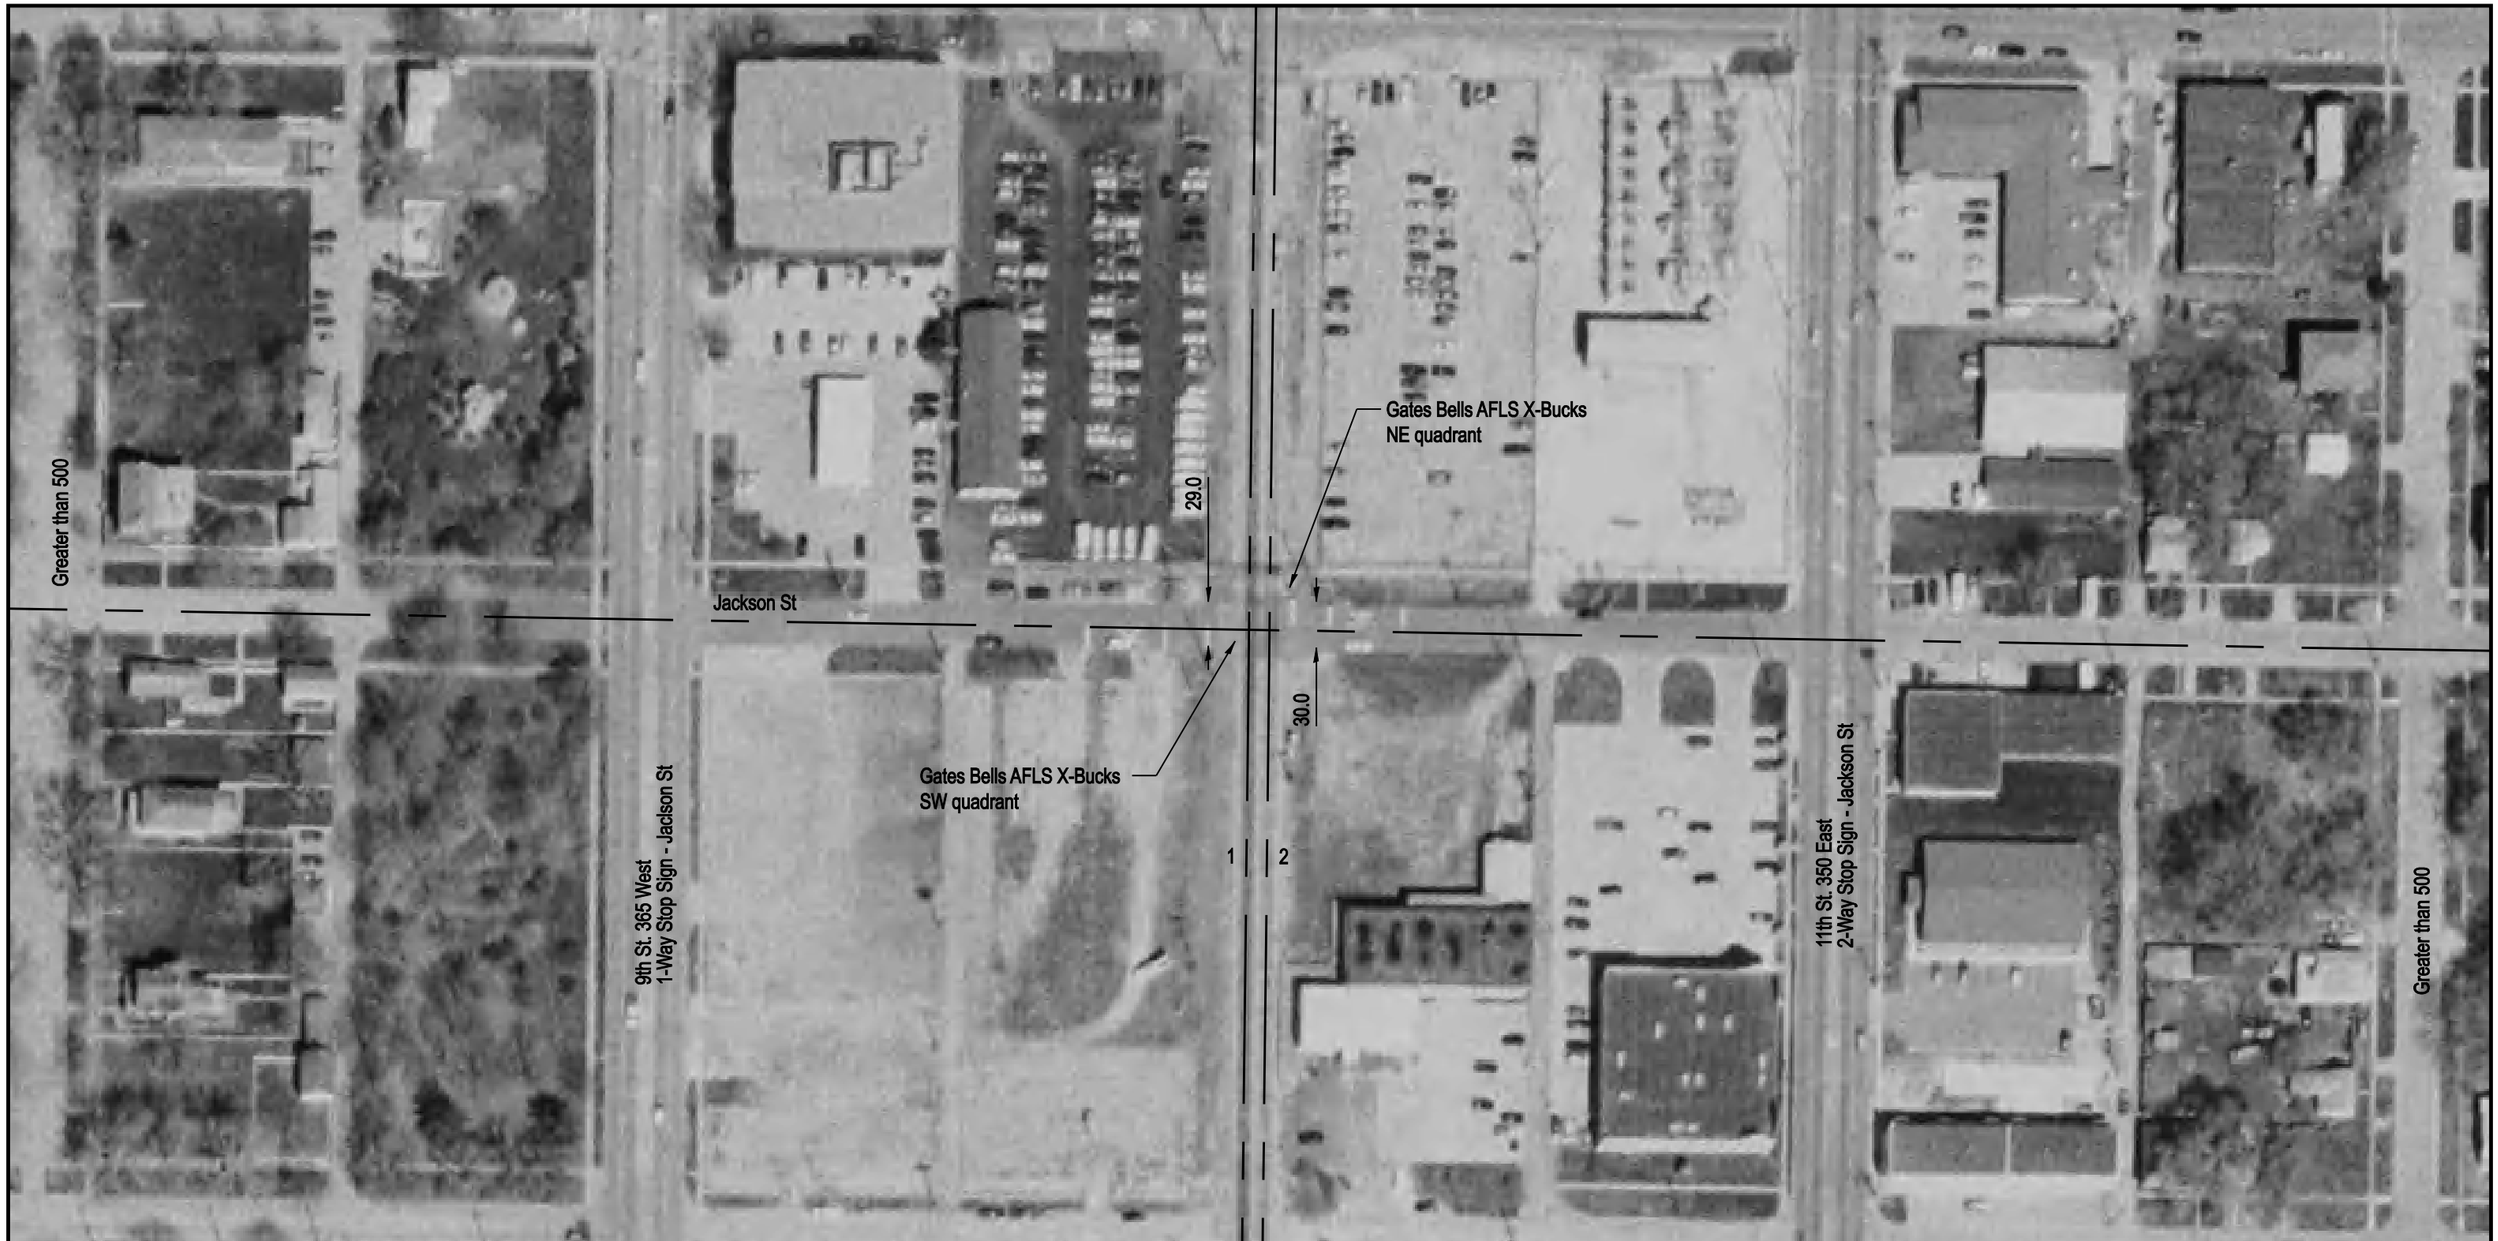

DOT/AAR Inventory #: 479334J

Location: Sangamon Co., In Springfield, IL

Lat/Long: 39º 47' 50"/-89º 38' 32"

Railroad Milepost-Line: 414.55-WC

Crossing Angle (Deg.): 90

Crossing Width (By Track): 38.0, 38.5 (1 to 2)

Number of Tracks: 2

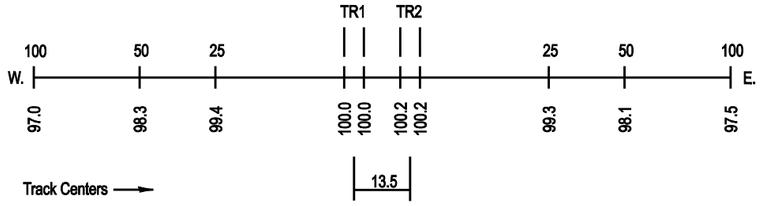

ROAD PROFILE

NOTE: ALL MEASUREMENTS ARE IN FEET

N

SCALE IN FEET

100 50 0 100