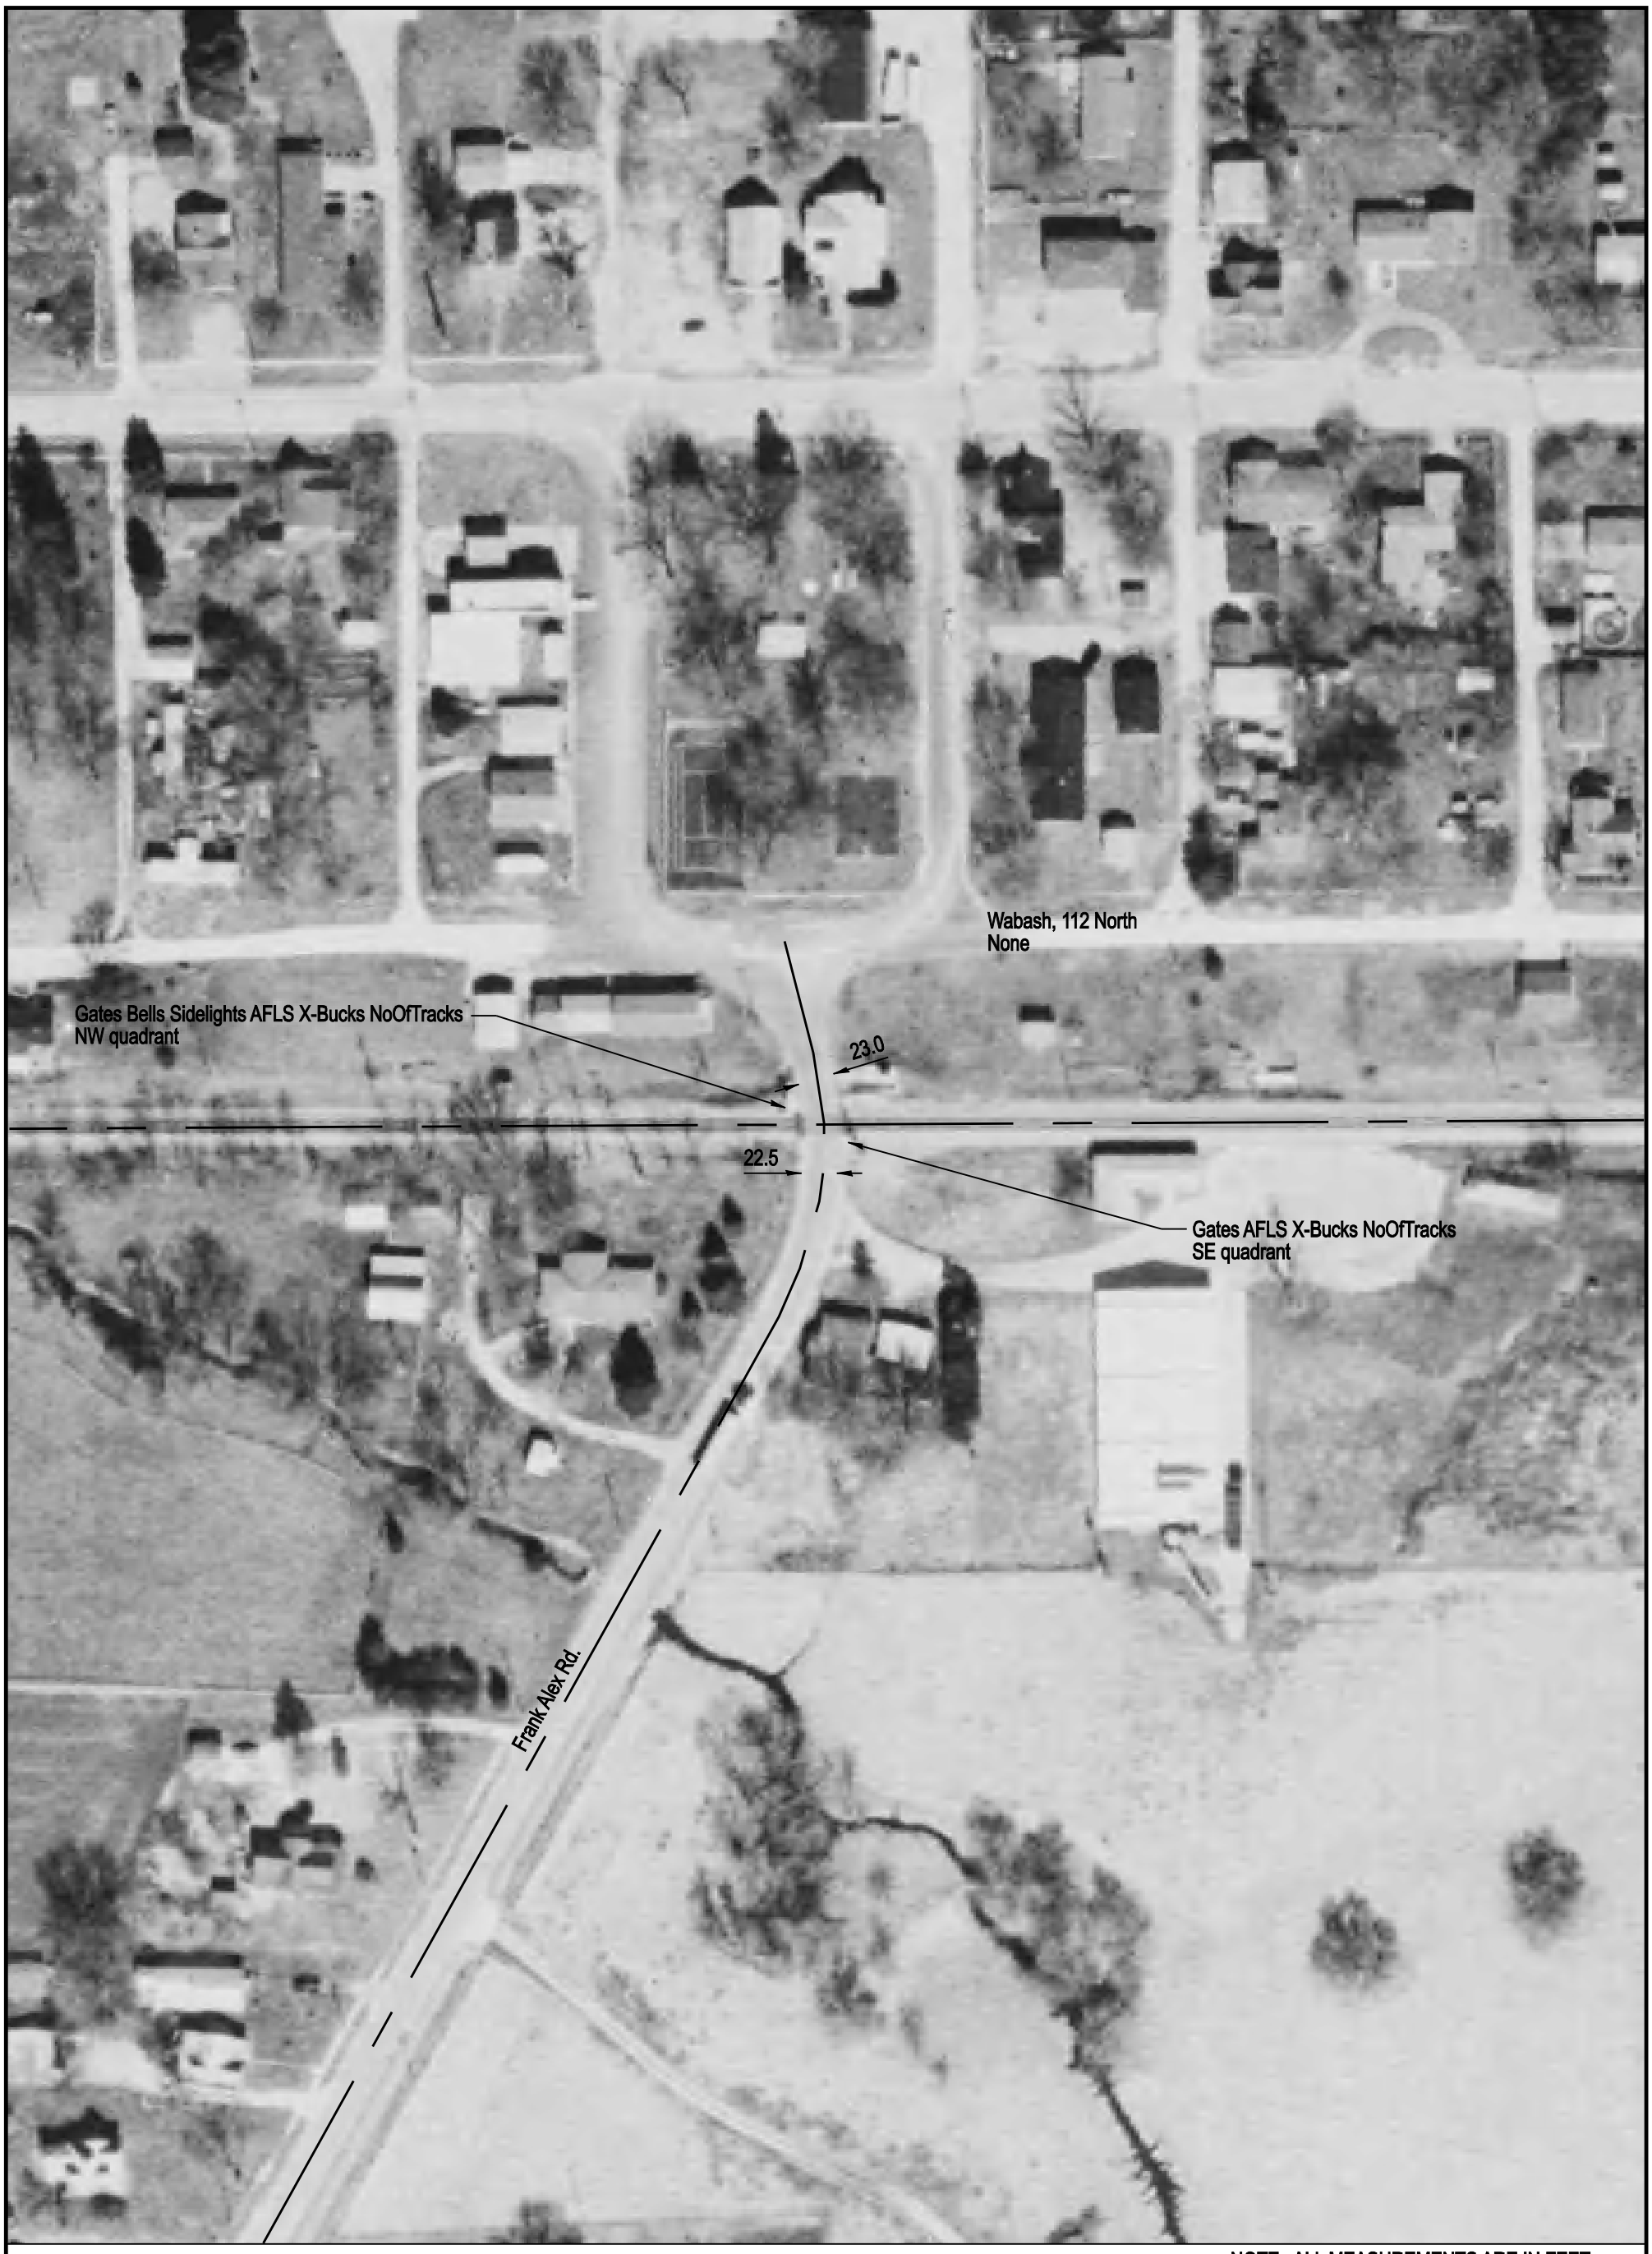

NOTE: ALL MEASUREMENTS ARE IN FEET

DOT/AAR Inventory #: 479381S

Location: Morgan Co., Near Alexander, IL

Lat/Long: 39º 43' 26"/-90º 2' 20"

Railroad Milepost - Line: 437.58-WC

Crossing Angle (Deg.): 85

Crossing Width (By Track): 30.5

Number of Tracks: 1

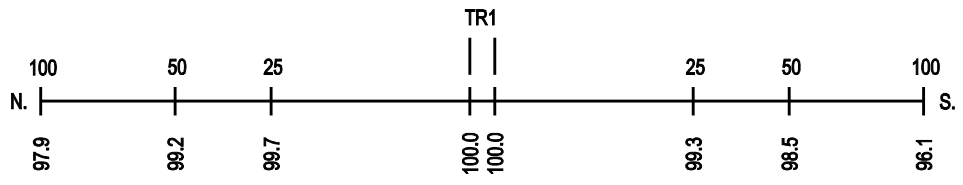
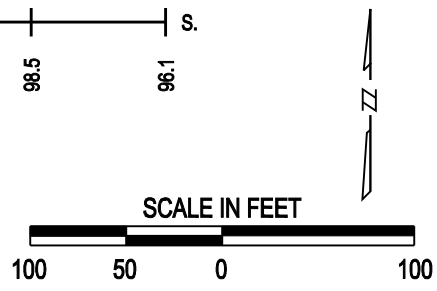
ROAD PROFILE