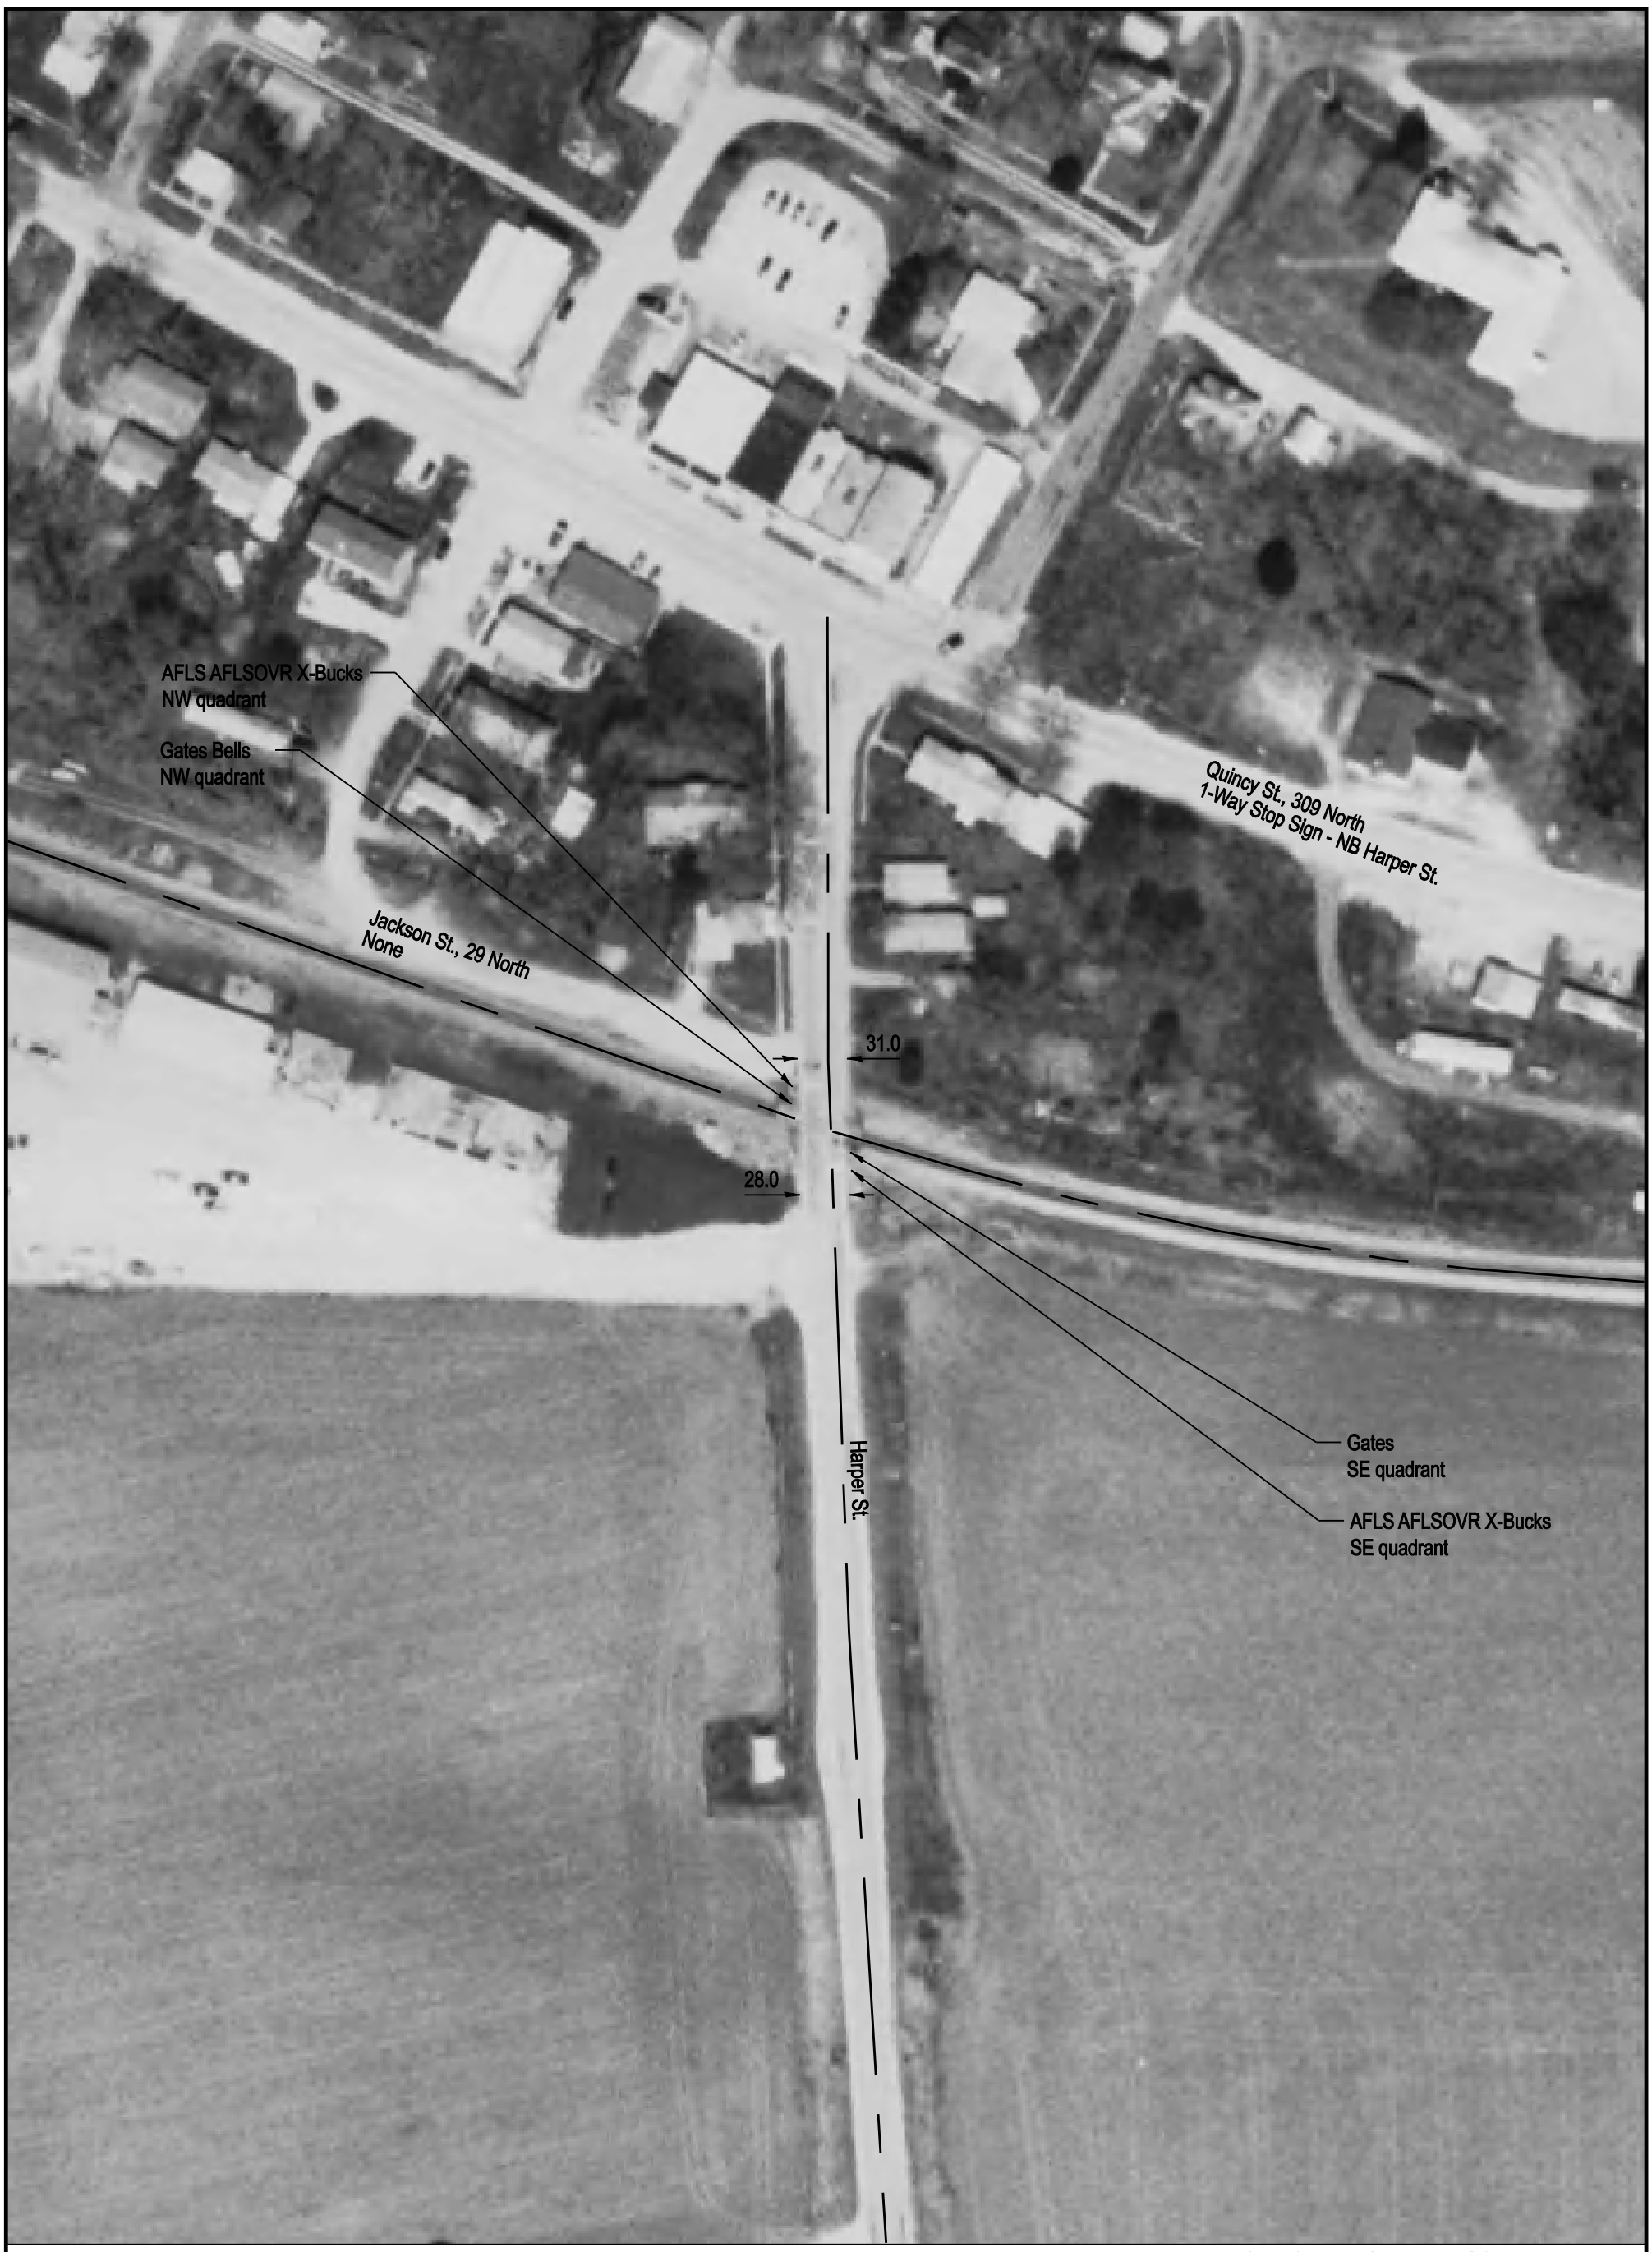

NOTE: ALL MEASUREMENTS ARE IN FEET

DOT/AAR Inventory #: 479615T

Location: Pike Co., In Kinderhook, IL

Lat/Long: 39º 42' 4"/-91º 9' 12"

Railroad Milepost - Line: 503.01-WC

Crossing Angle (Deg.): 70

Crossing Width (By Track): 56.5

Number of Tracks: 1

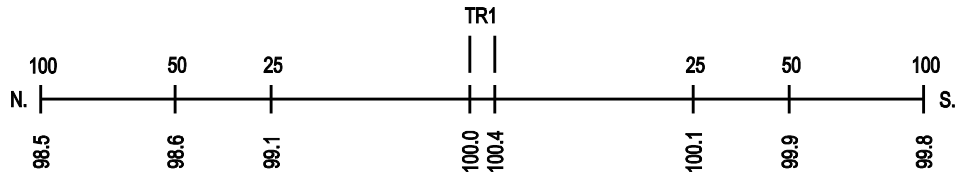
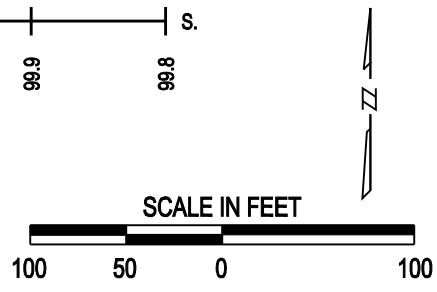
ROAD PROFILE