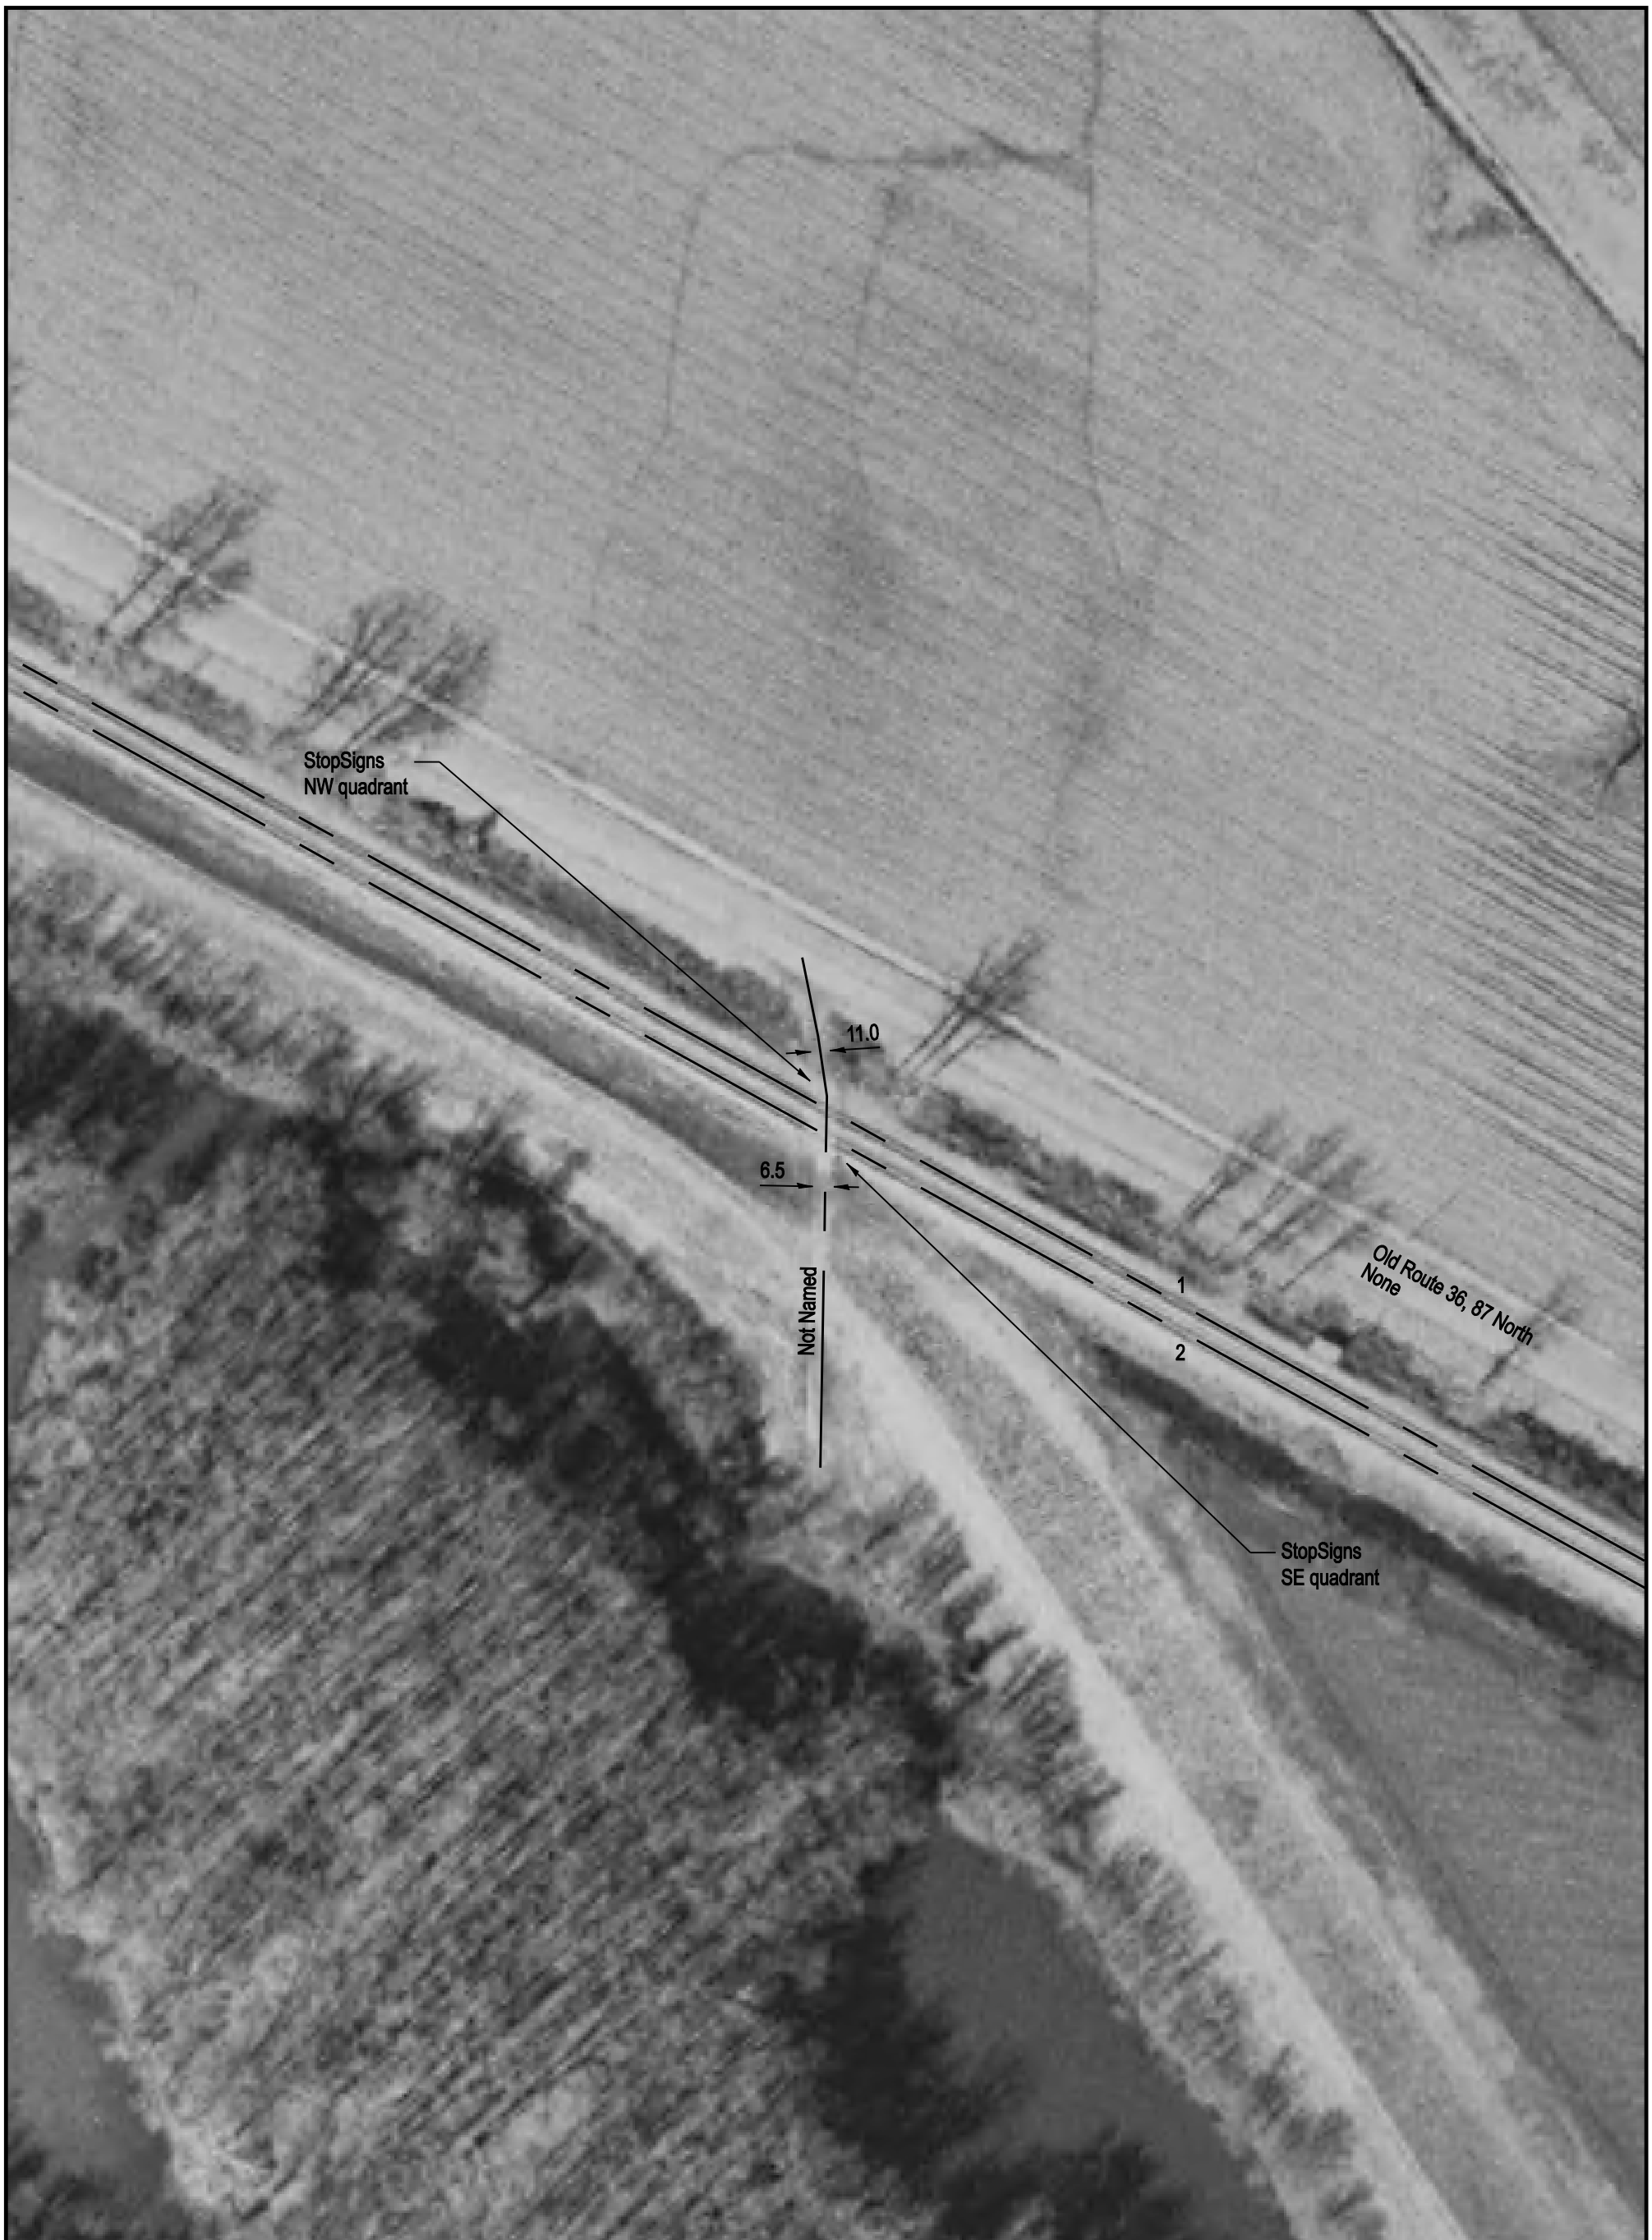

NOTE: ALL MEASUREMENTS ARE IN FEET

DOT/AAR Inventory #: 479632J

Location: Pike Co., Near Hull, IL

Lat/Long: 39º 43' 9"/-91º 20' 15"

Railroad Milepost - Line: 512.95-WC

Crossing Angle (Deg.): 60

Crossing Width (By Track): 22.0, 23.5 (1 to 2)

Number of Tracks: 2

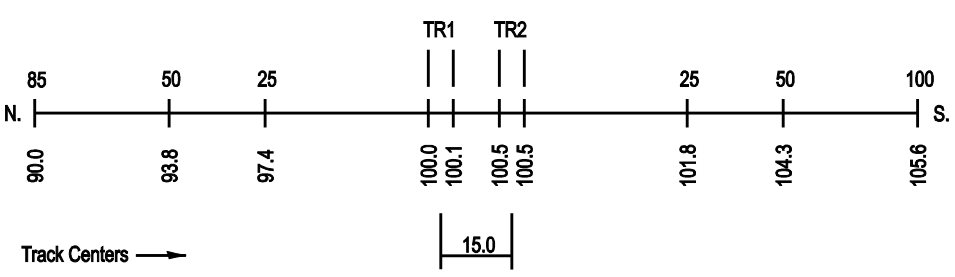

ROAD PROFILE

N

SCALE IN FEET

100 50 0 100