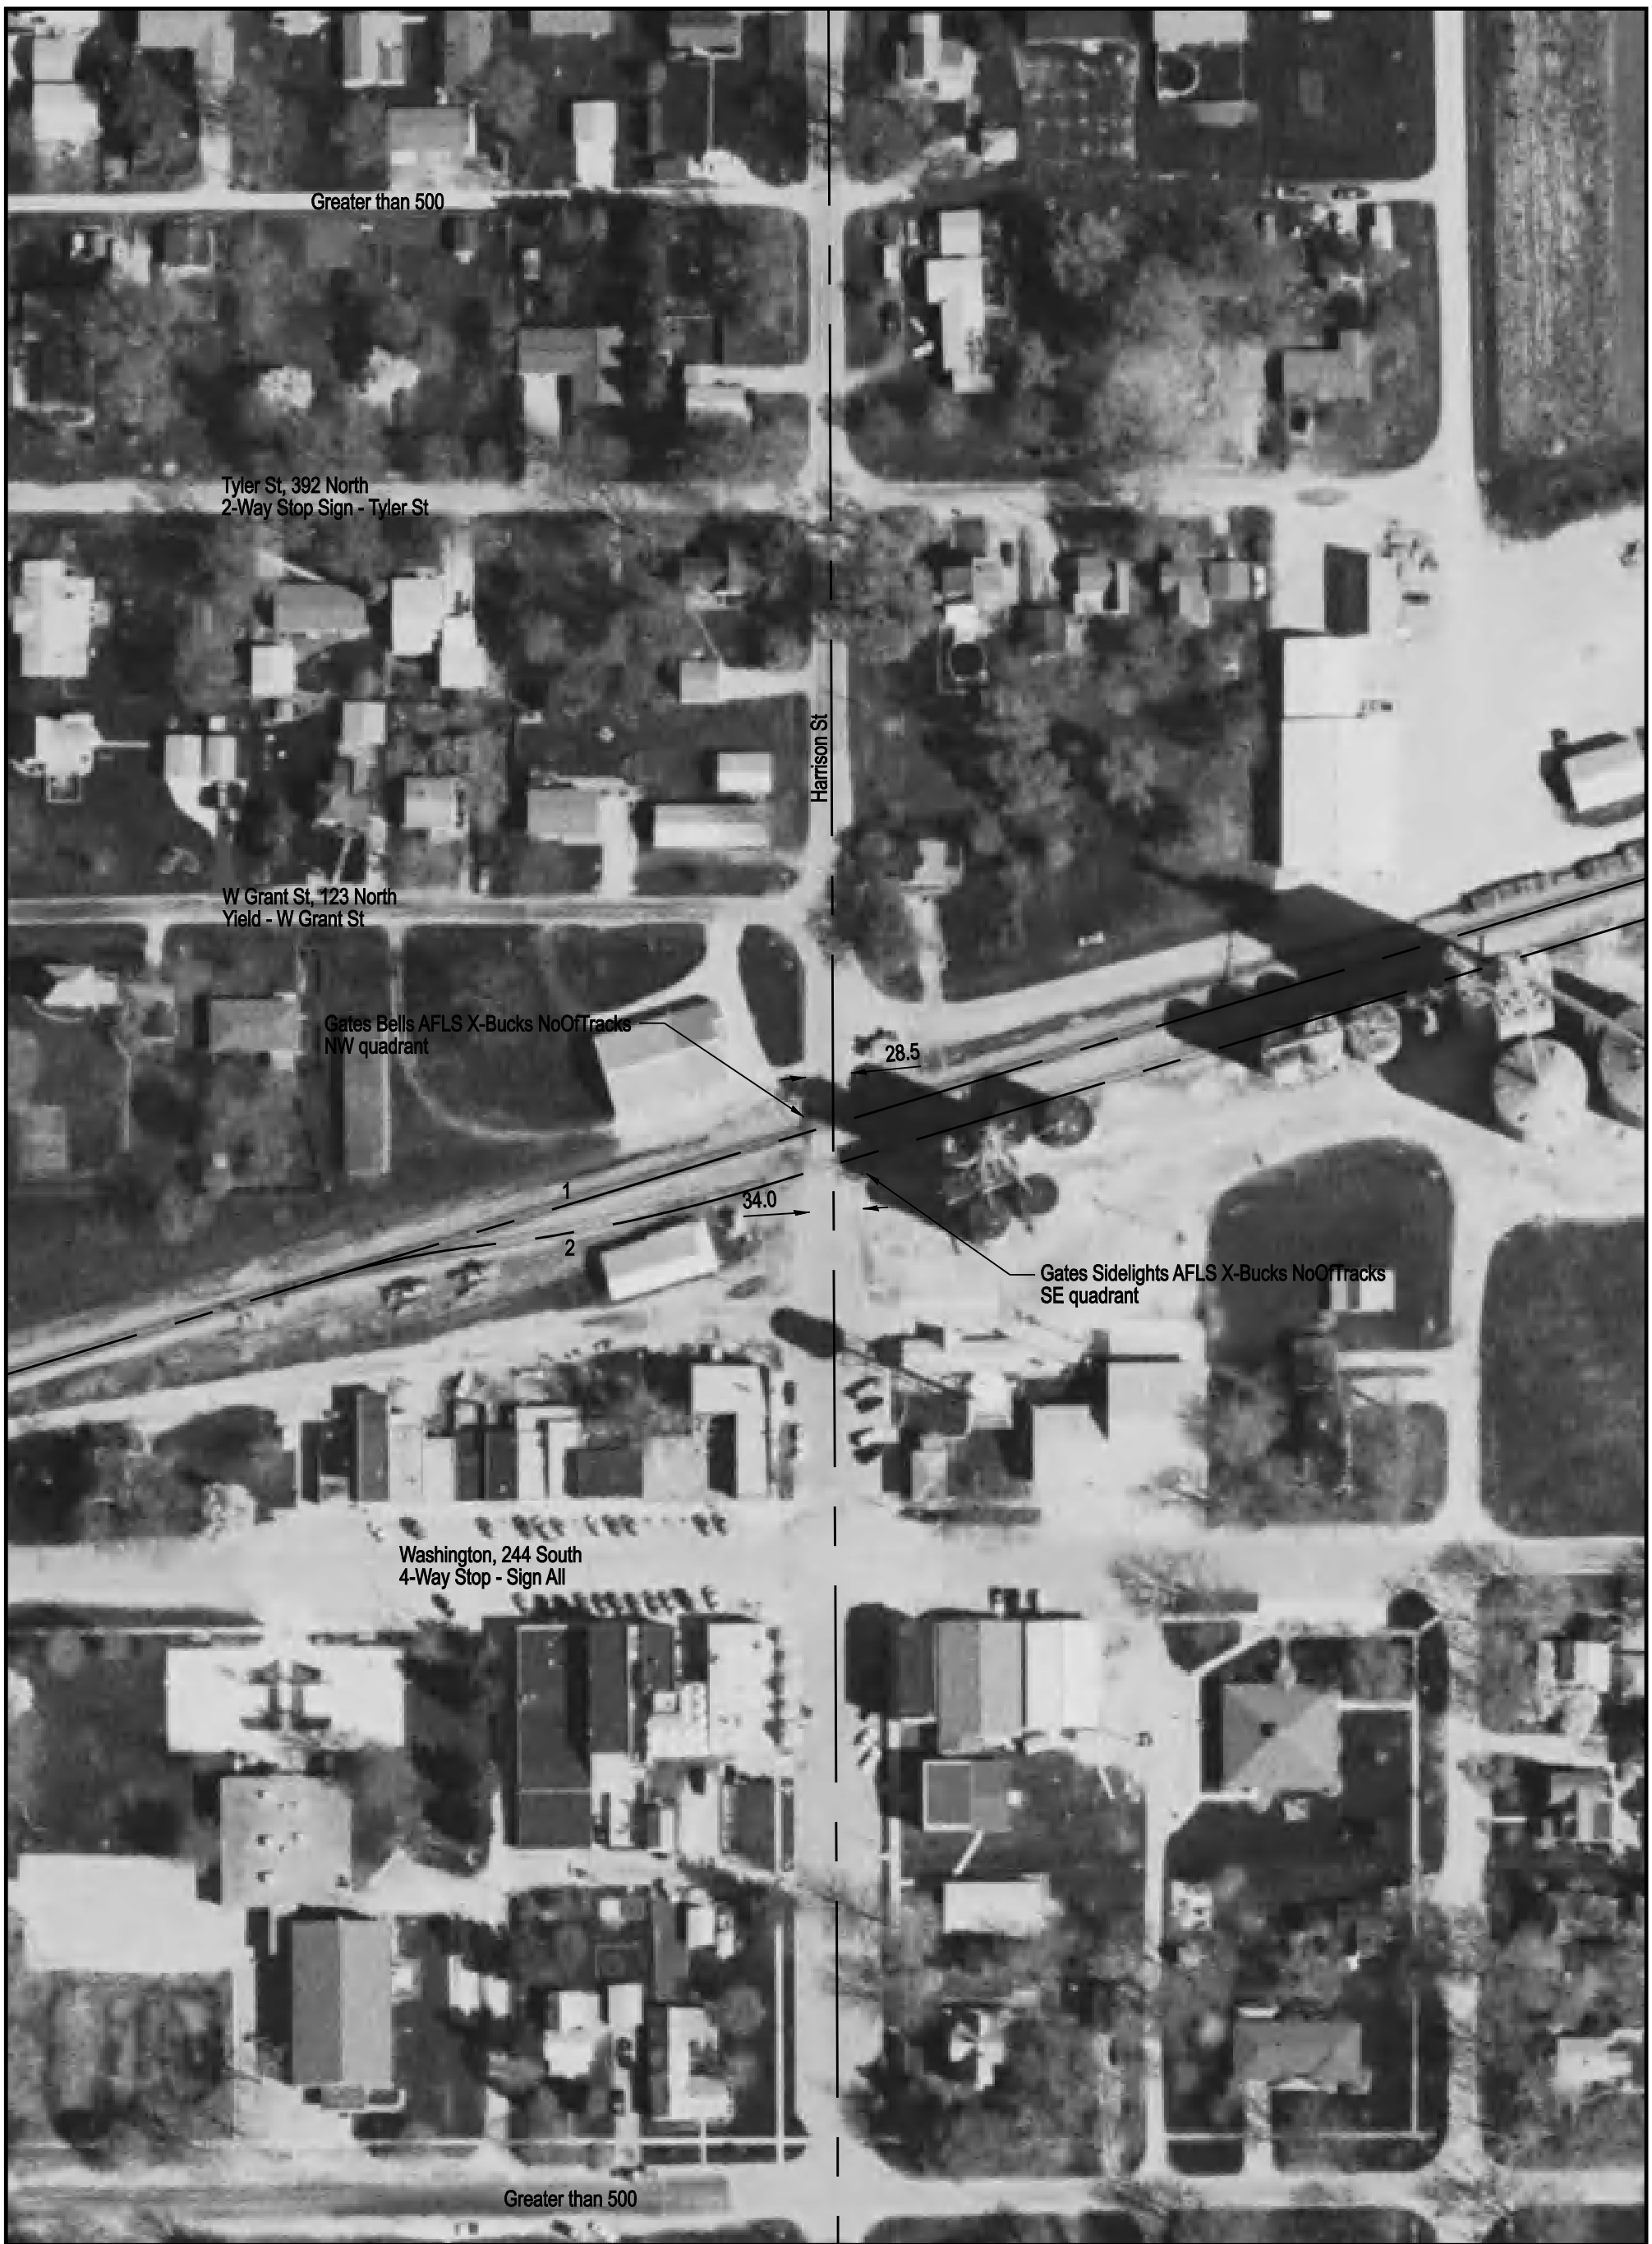

NOTE: ALL MEASUREMENTS ARE IN FEET

DOT/AAR Inventory #: 479917V

Location: Champaign Co., In Philo, IL

Lat/Long: 40° 0' 28"/-88° 9' 29"

Railroad Milepost - Line: 332.21-WA

Crossing Angle (Deg.): 75

Crossing Width (By Track): 31.5, 27.5 (1 to 2)

Number of Tracks: 2

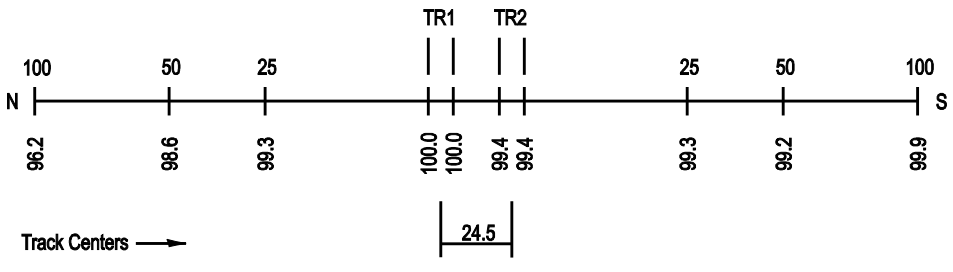

ROAD PROFILE

SCALE IN FEET

100 50 0 100