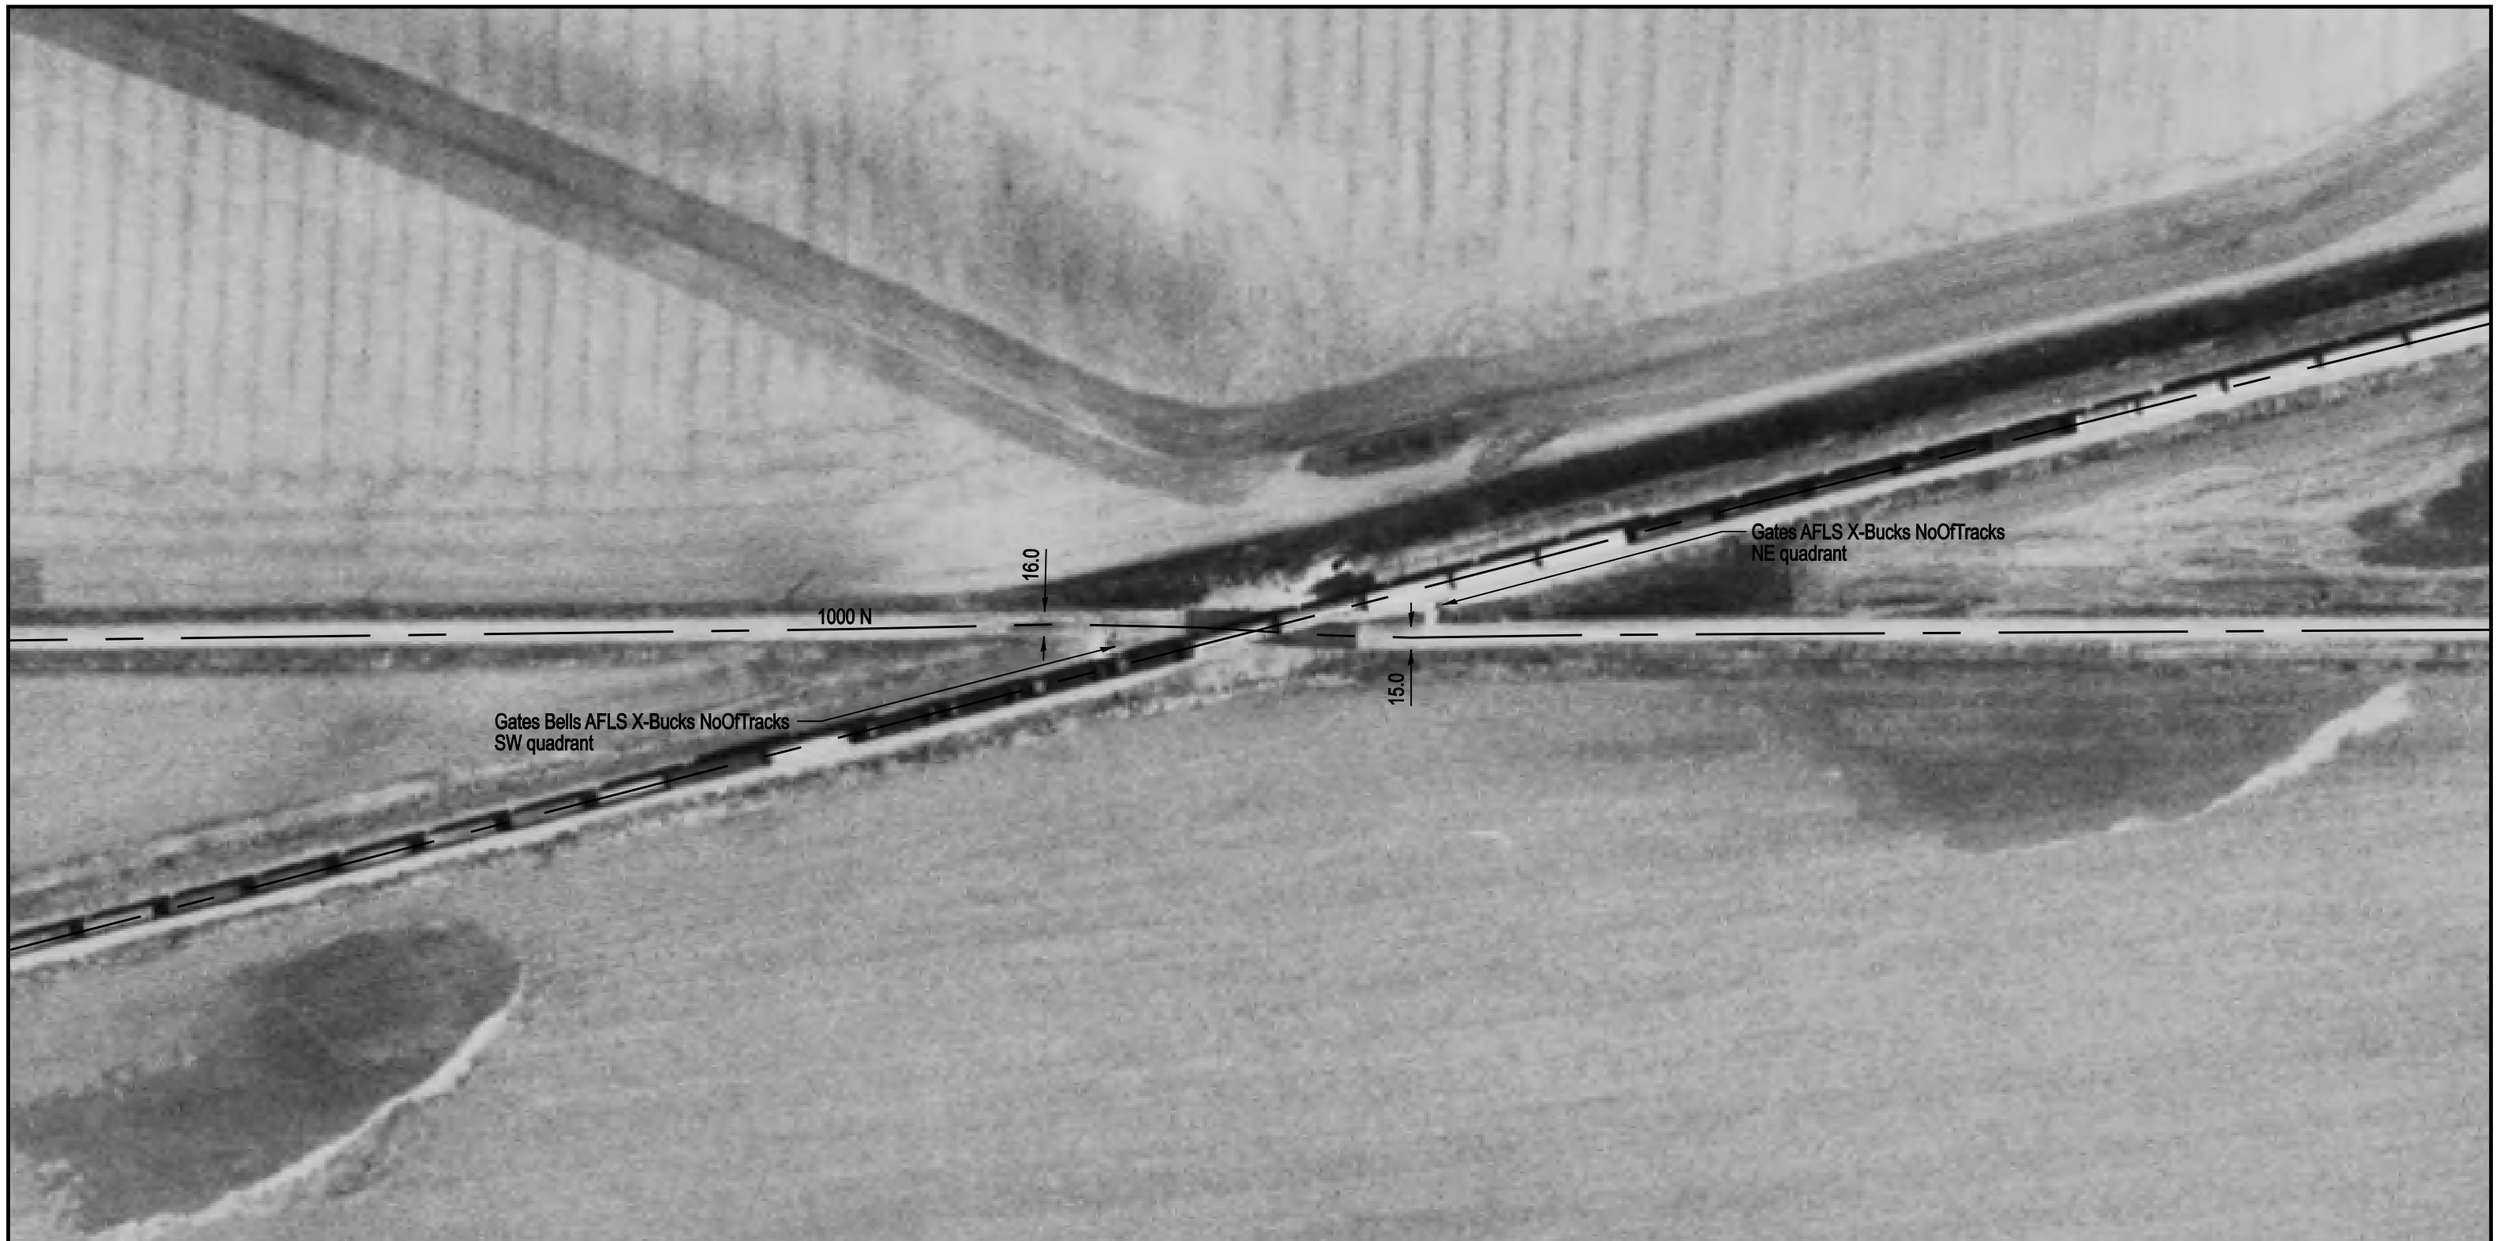

DOT/AAR Inventory #: 479957T

Location: Piatt Co., Near Ivesdale, IL

Lat/Long: 39° 56' 15"/-88° 29' 48"

Railroad Milepost-Line: 350.83-WA

Crossing Angle (Deg.): 20

Crossing Width (By Track): 51.0

Number of Tracks: 1

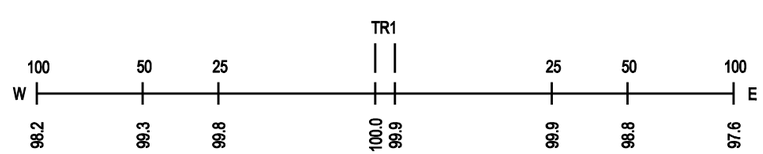

ROAD PROFILE
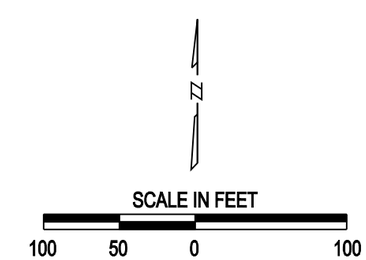
NOTE: ALL MEASUREMENTS ARE IN FEET