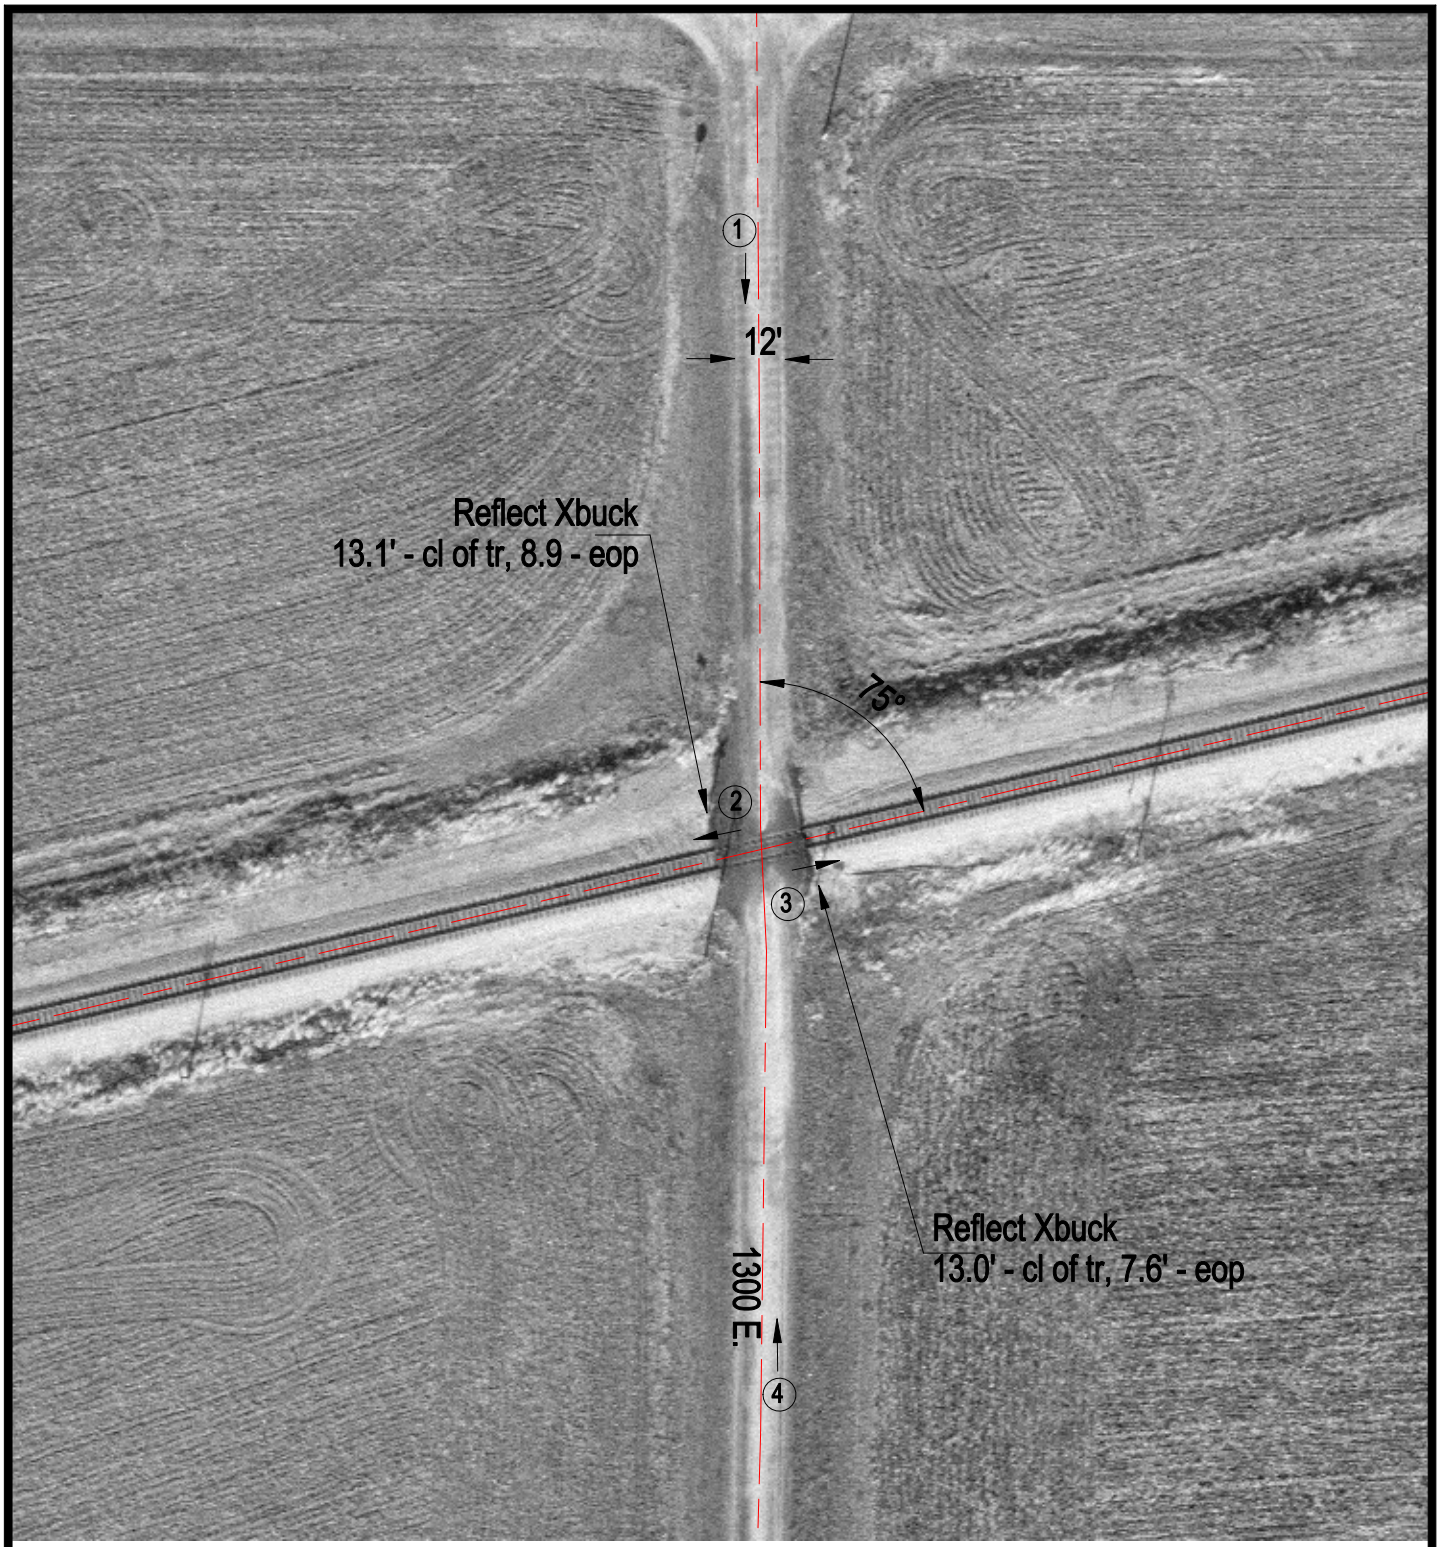

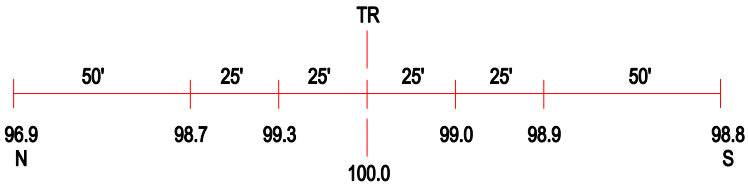

ROAD PROFILE

3 Photo Location

Crossing #:	479958A
Location:	Piatt Co., City of Ivesdale (N)
Lat/Long:	39°56'13" / 88°30'00"
Railroad:	NS
Street:	1300 E.
Railroad Milepost:	350.95
Crossing Protection:	Signs