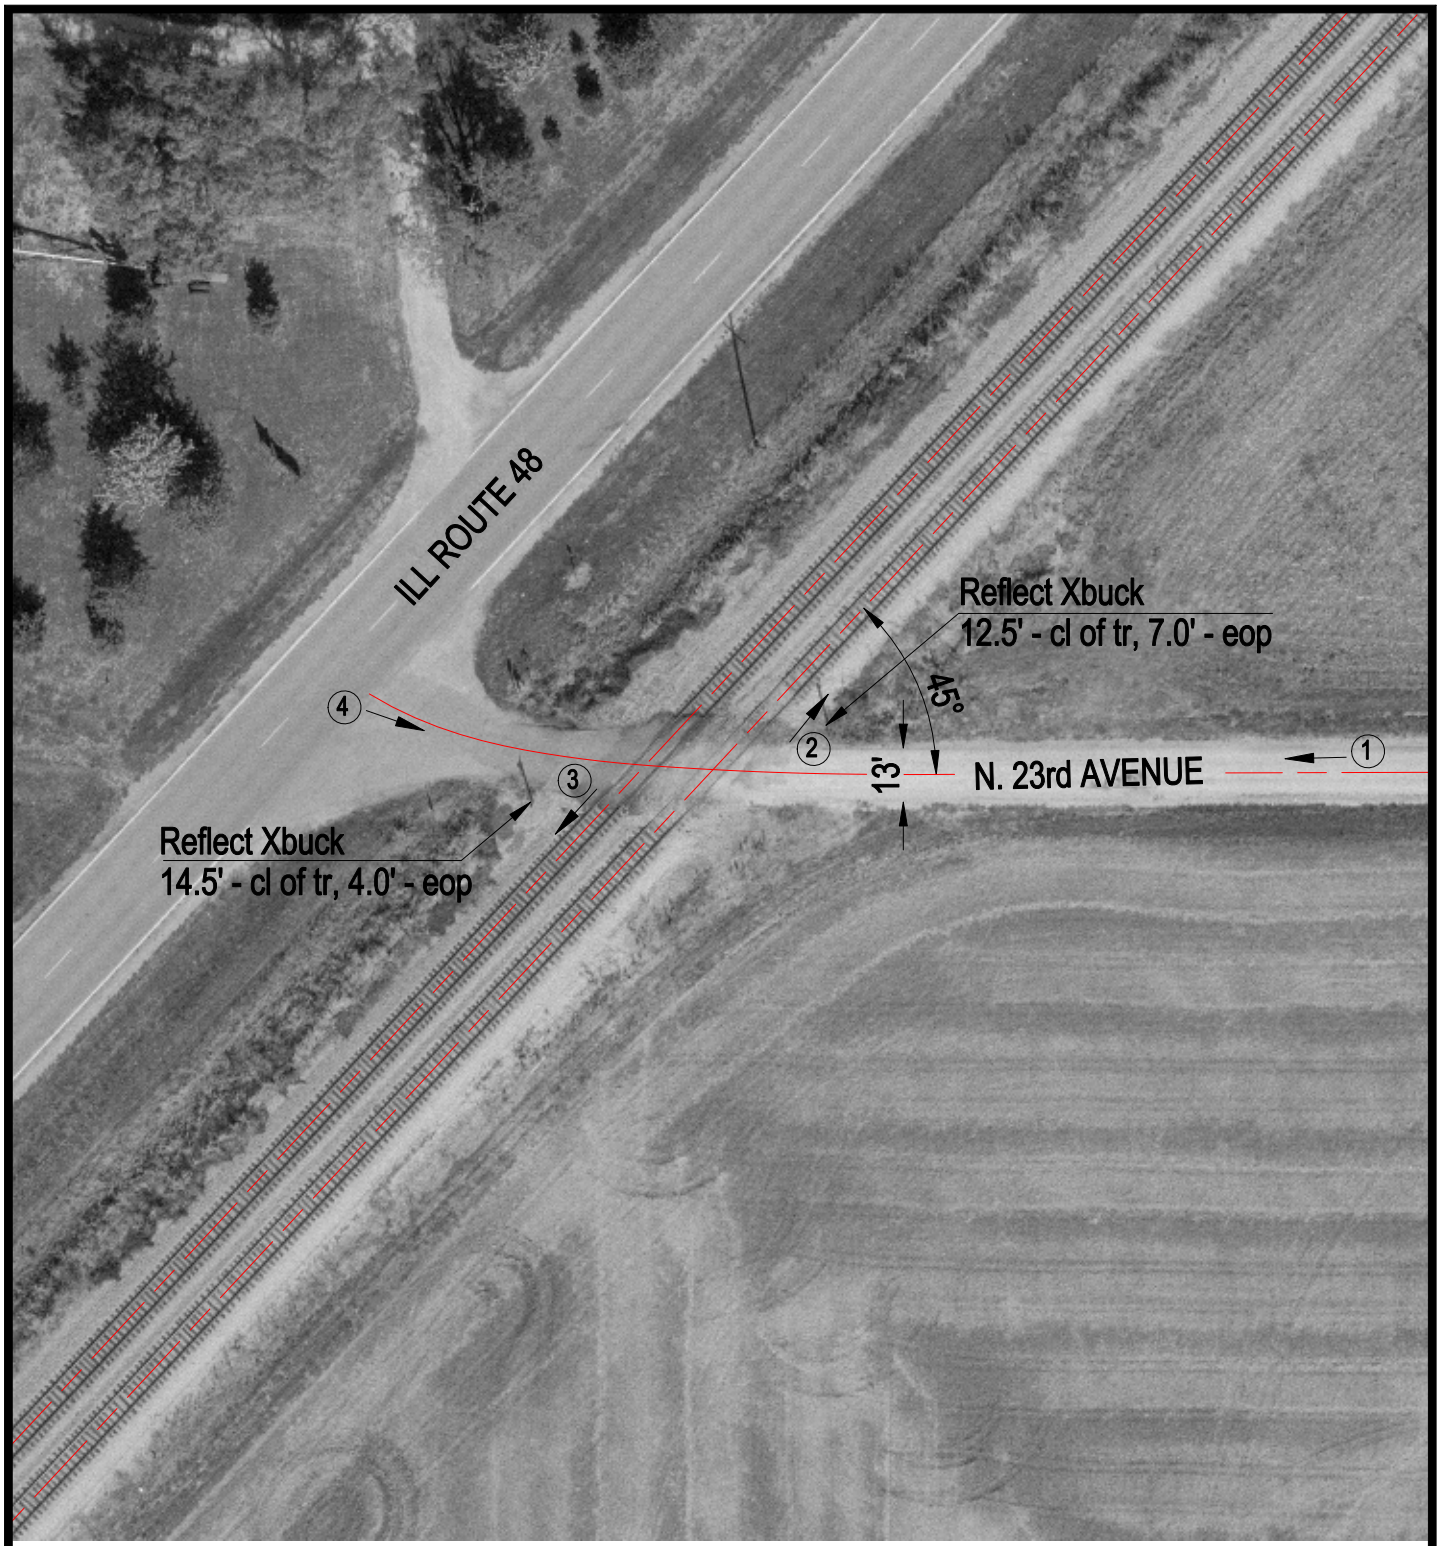

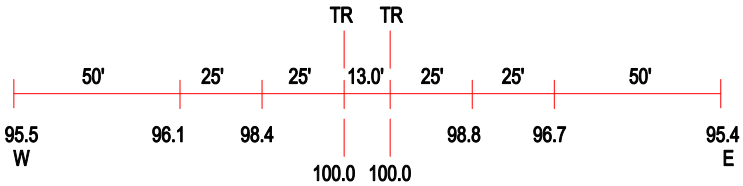

ROAD PROFILE

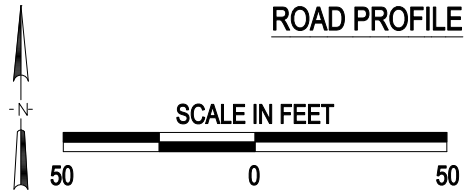

(3) Photo Location

Crossing #:	480033K
Location:	Montgomery Co., City of Raymond (N)
Lat/Long:	39°20'03" / 89°33'23"
Railroad:	NS
Street:	North 23rd Avenue
Railroad Milepost:	424.15
Crossing Protection:	Signs

J:\MONTGOMERY\480033K\480033K.DWG 12/21/99 12:42 TFC