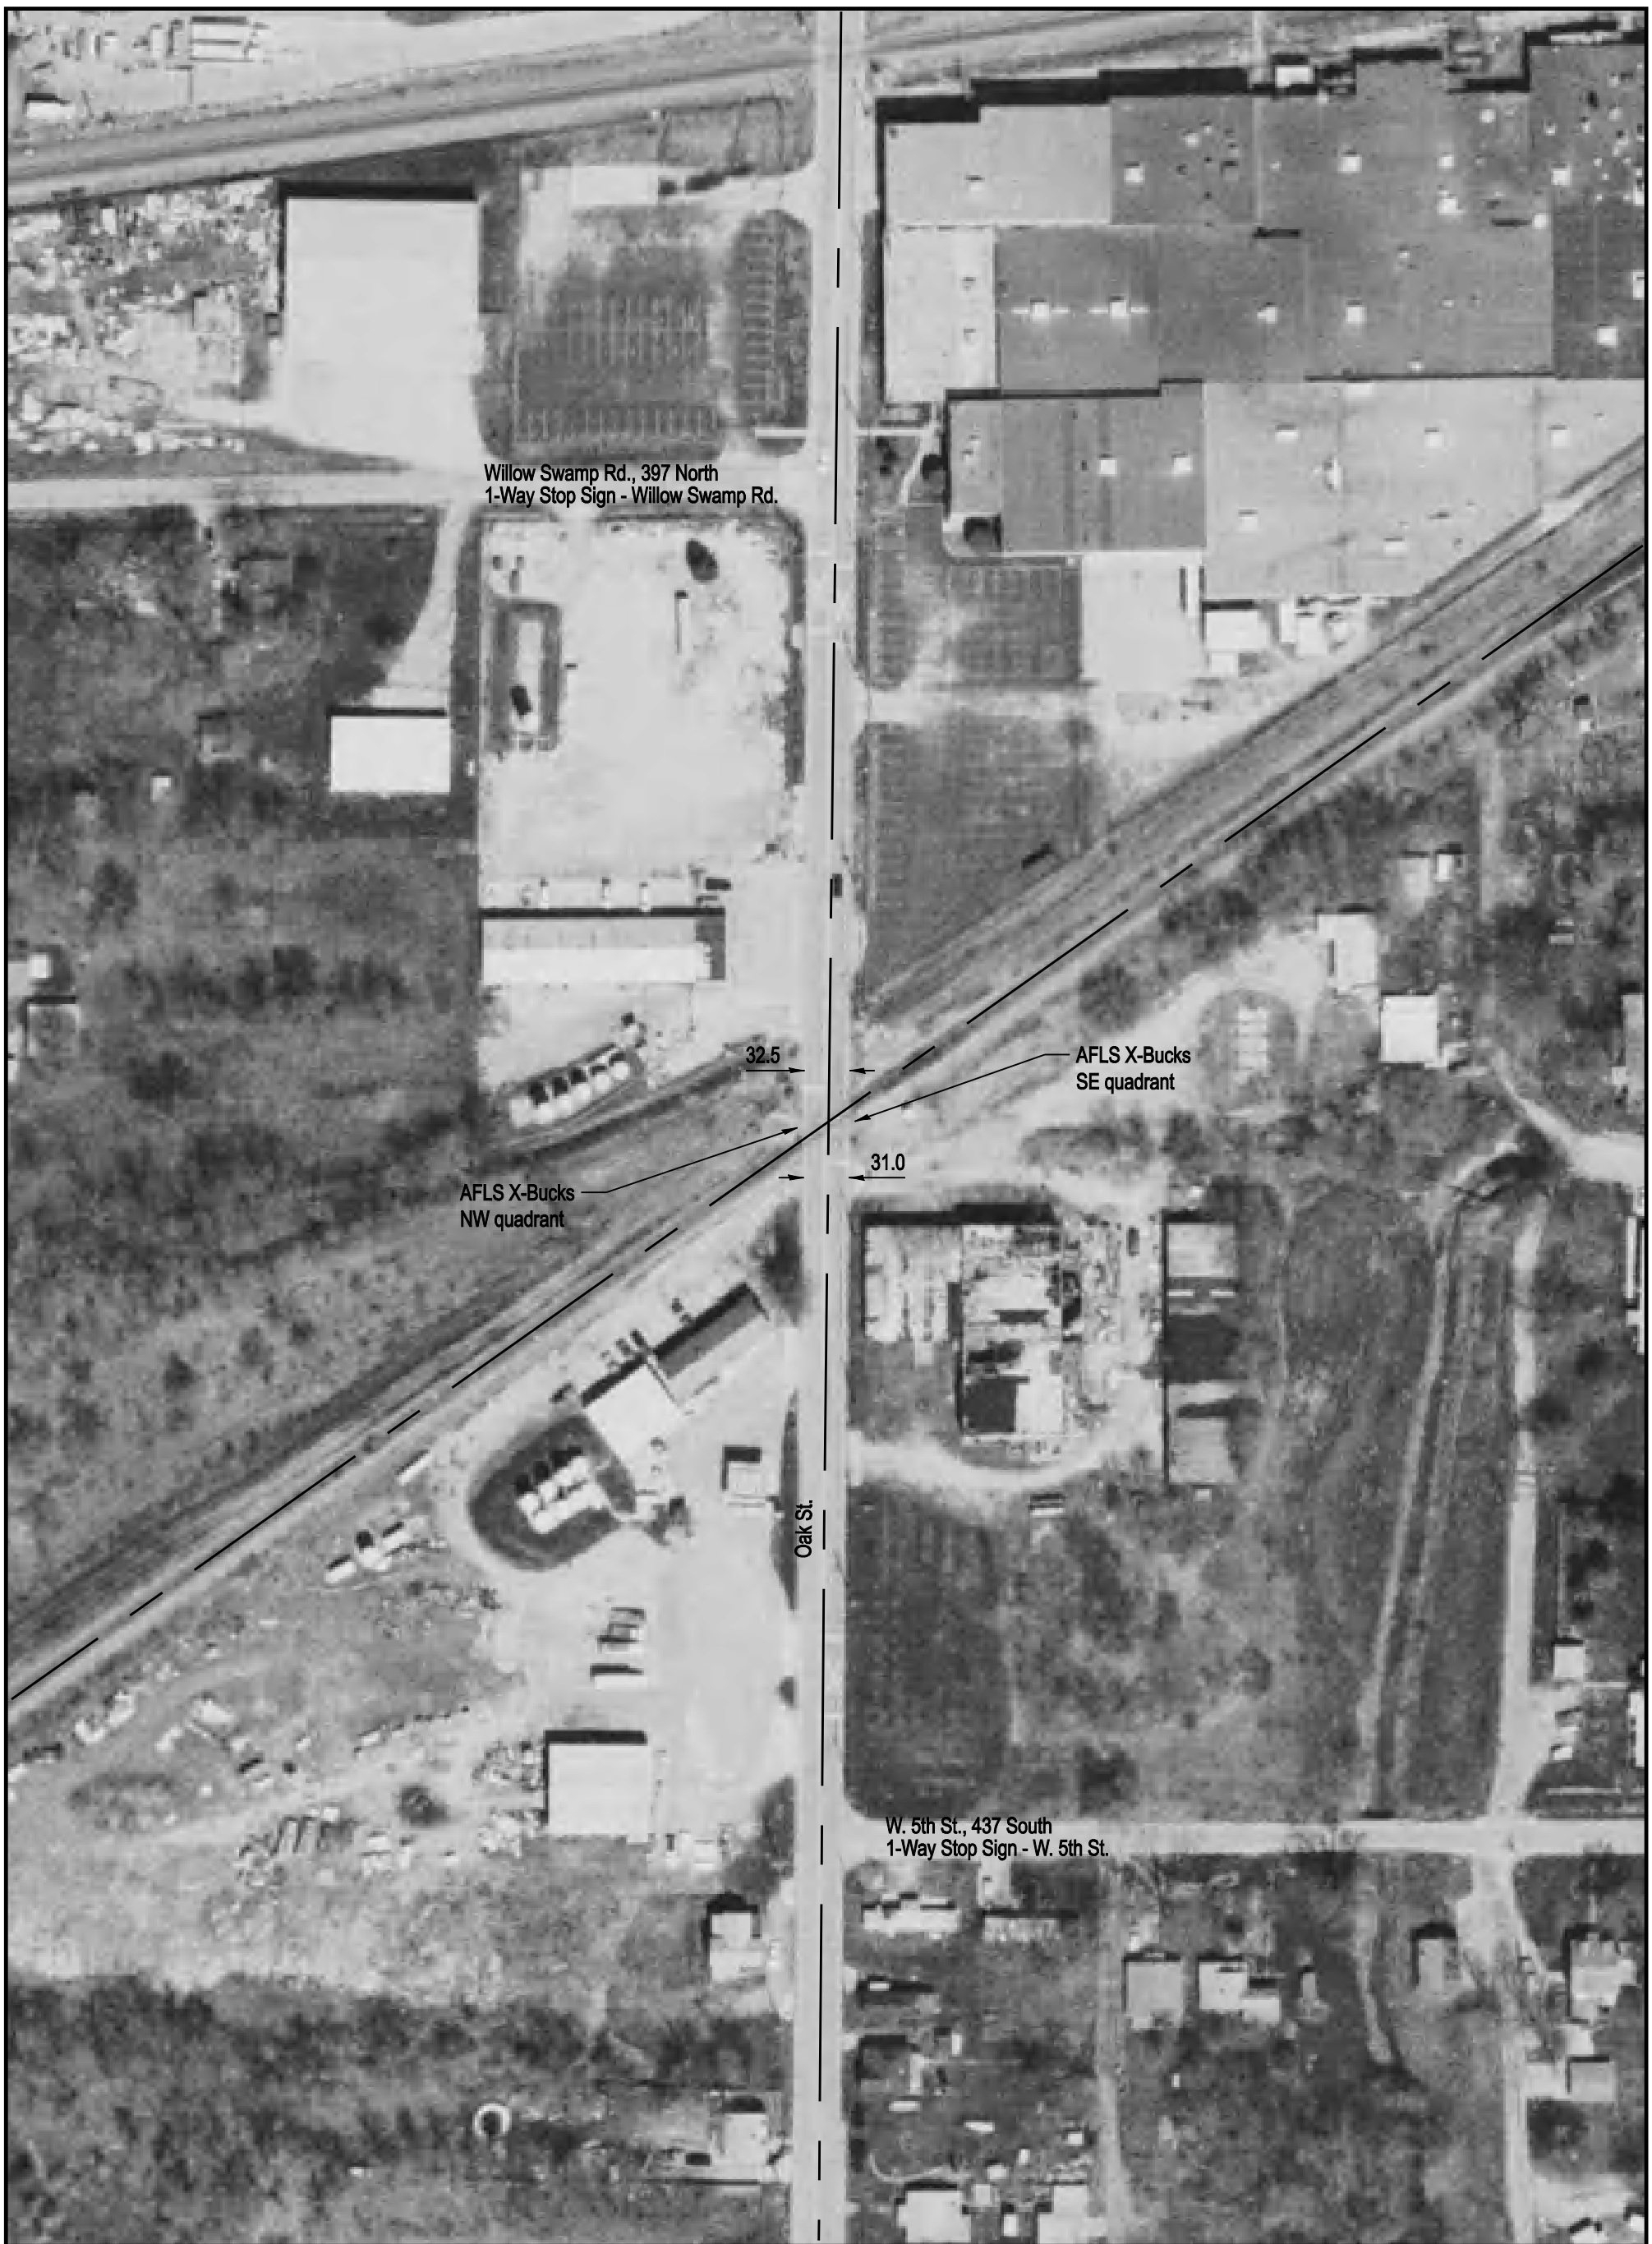


NOTE: ALL MEASUREMENTS ARE IN FEET

DOT/AAR Inventory #: 542631X

Location: Wabash Co., In Mount Carmel, IL

Lat/Long: 38° 24' 25"/-87° 46' 43"

Railroad Milepost - Line: 126.53-CC

Crossing Angle (Deg.): 55

Crossing Width (By Track): 39.0

Number of Tracks: 1

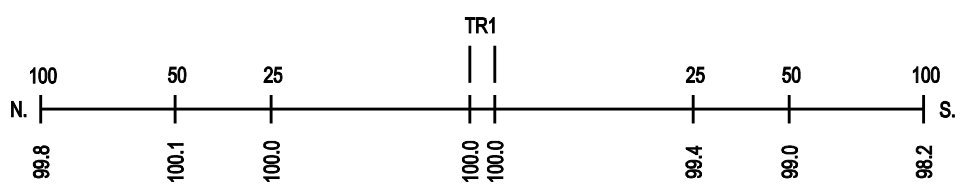

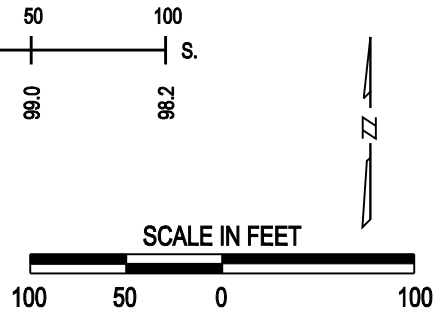
ROAD PROFILE