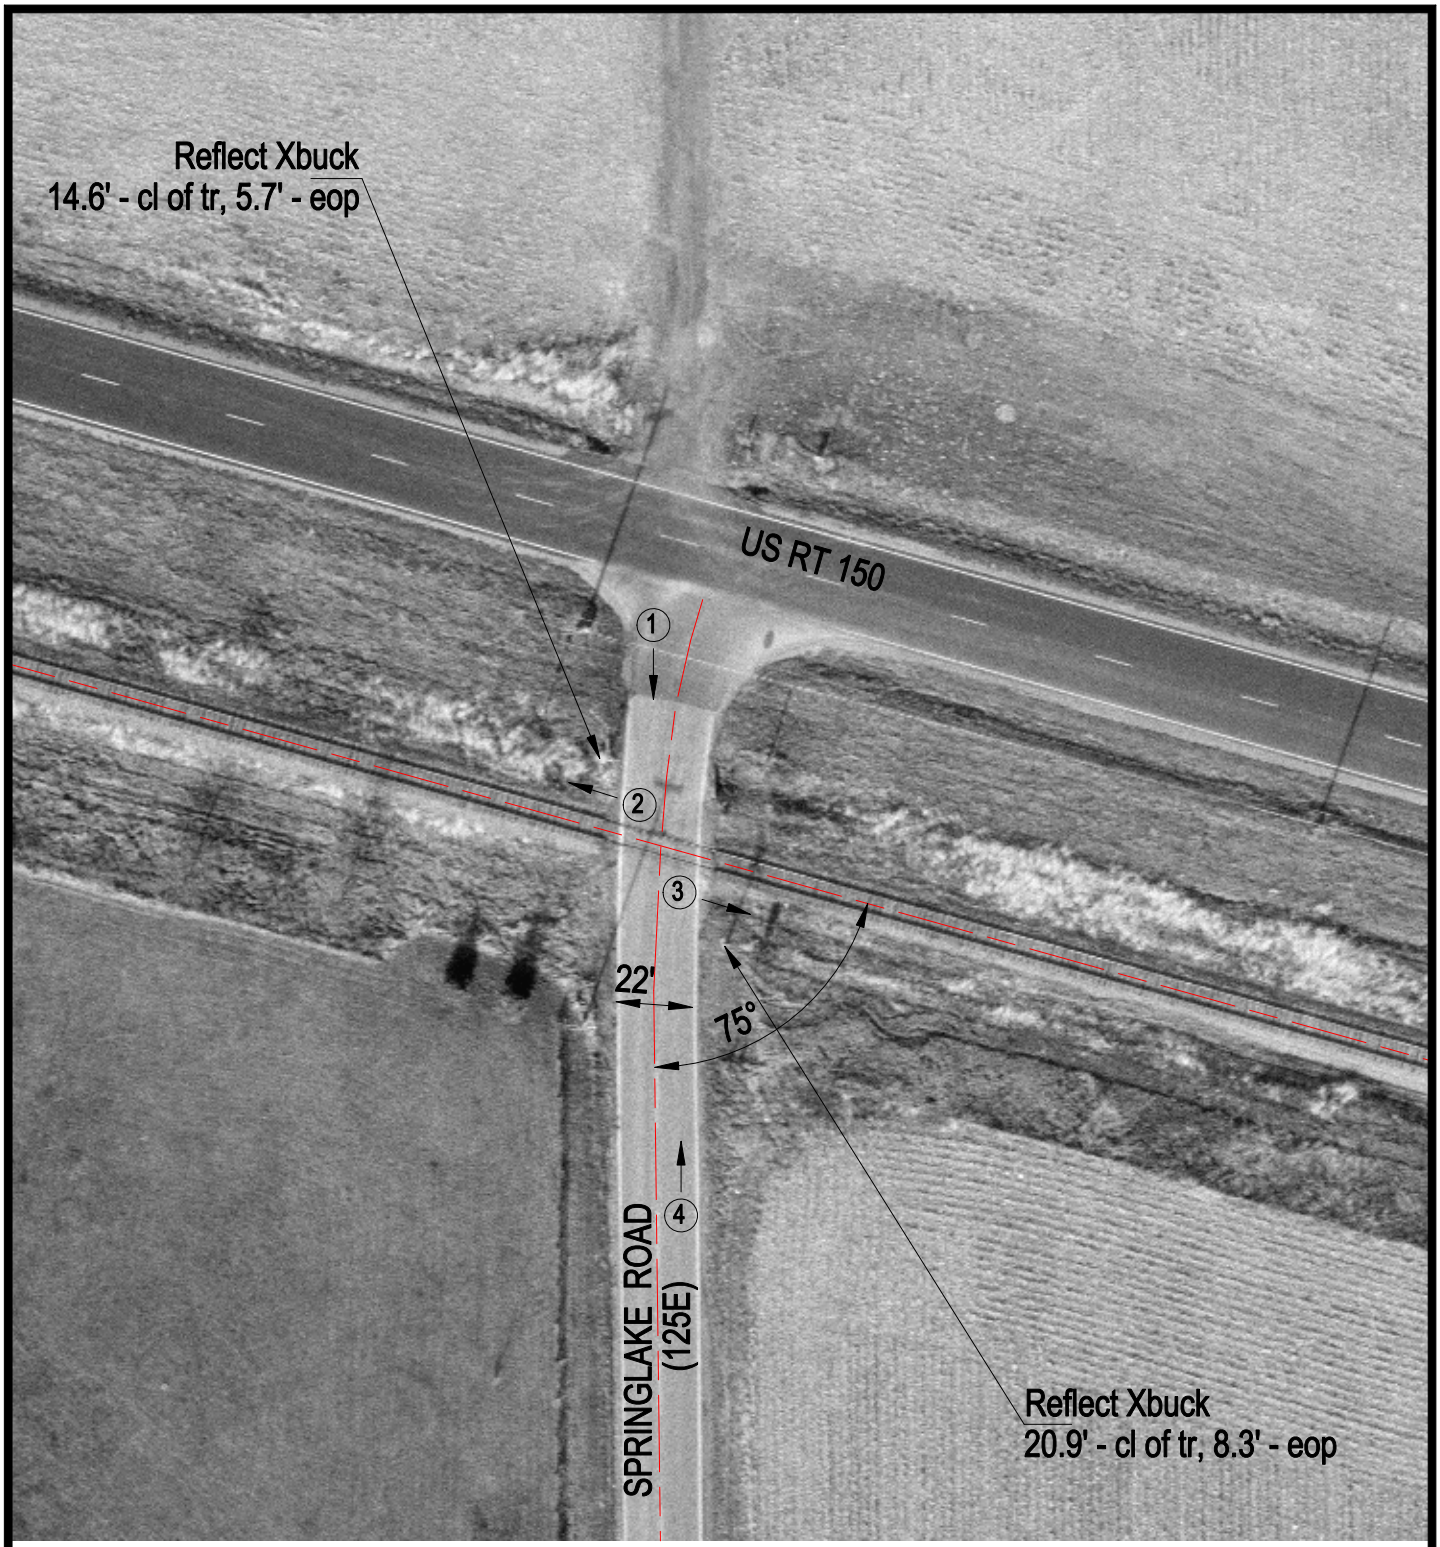

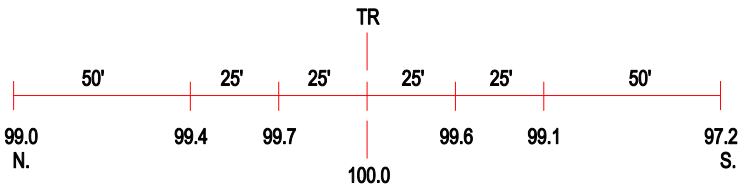

ROAD PROFILE

3 Photo Location

Crossing #:	543282T
Location:	Champaign Co., City of Mahomet (N)
Lat/Long:	40°11'54" / 88°26'28"
Railroad:	CR
Street:	Springlake Road (125 E)
Railroad Milepost:	44.00
Crossing Protection:	Signs