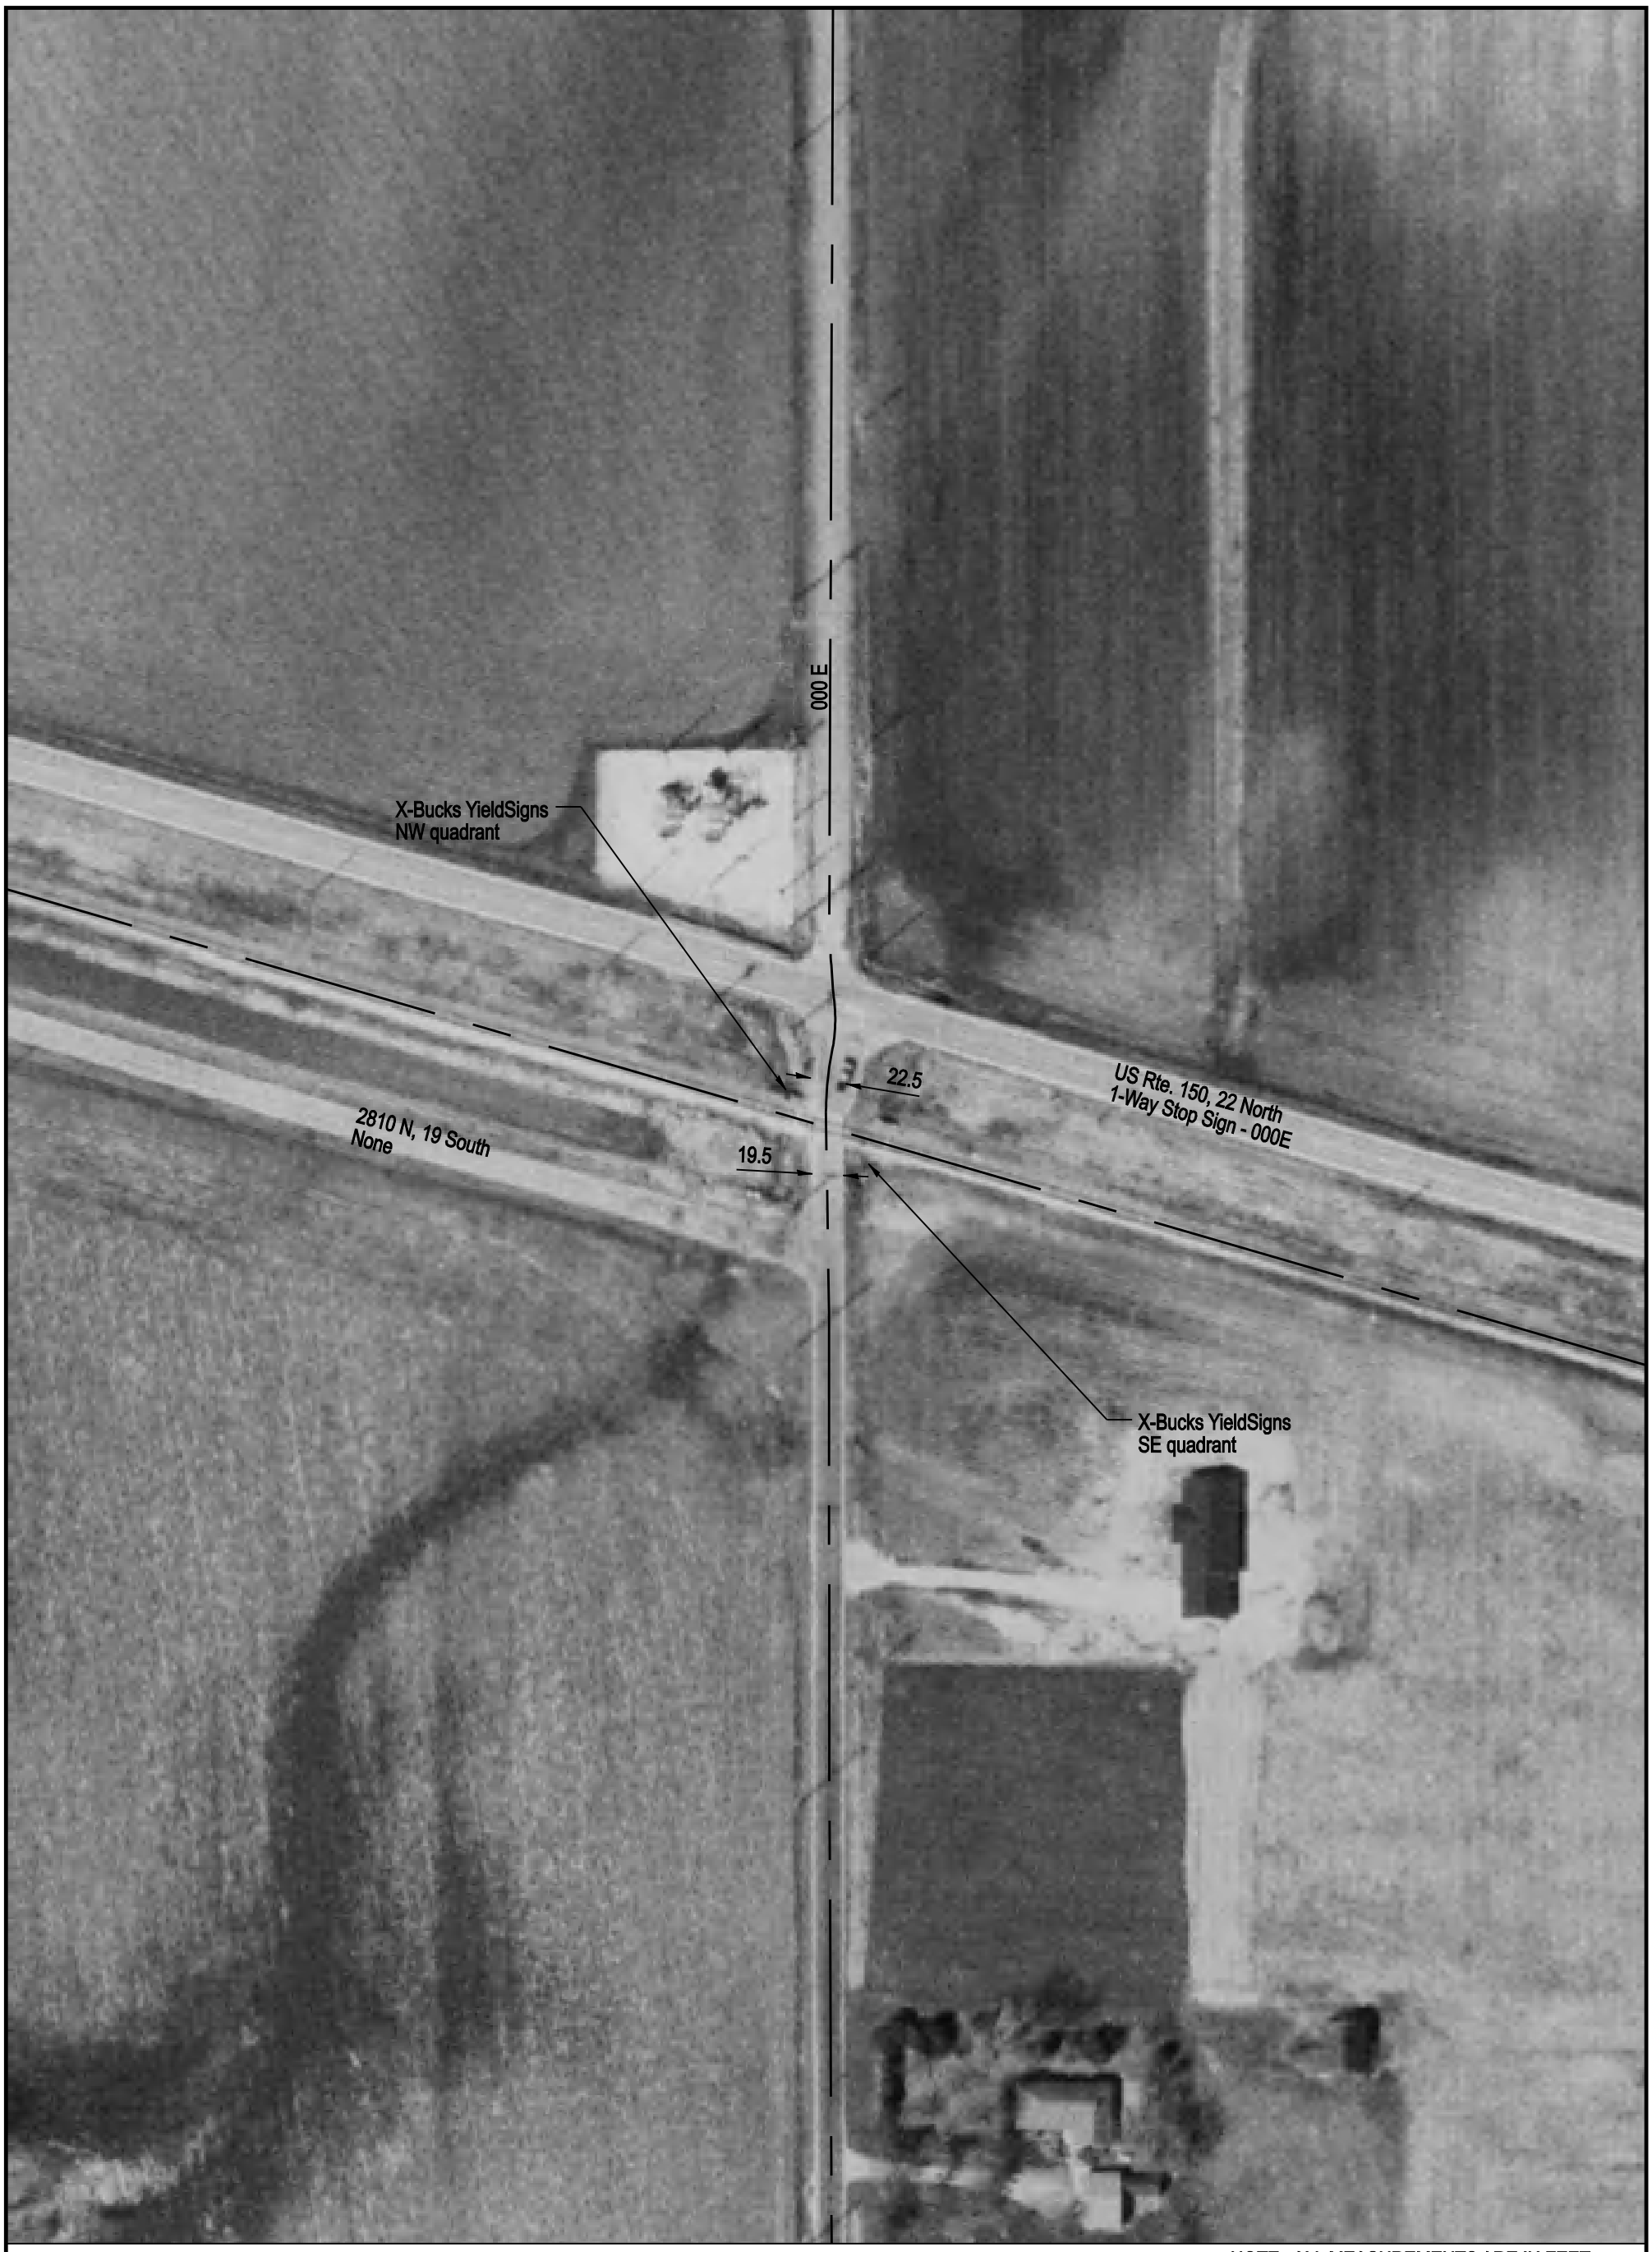

NOTE: ALL MEASUREMENTS ARE IN FEET

DOT/AAR Inventory #: 543283A

Location: Champaign Co., Near Mahomet, IL

Lat/Long: 40º 12' 13"/-88º 27' 48"

Railroad Milepost - Line: 45.1-PEA

Crossing Angle (Deg.): 75

Crossing Width (By Track): 19.5

Number of Tracks: 1

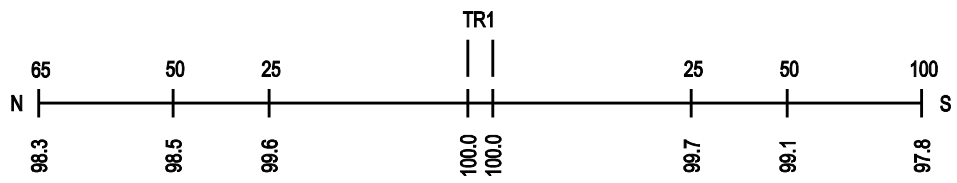
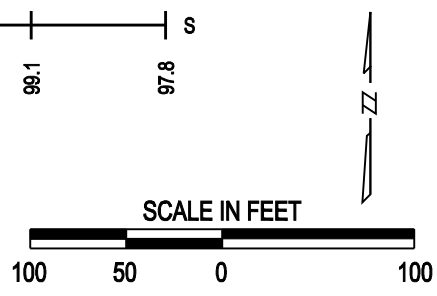
ROAD PROFILE