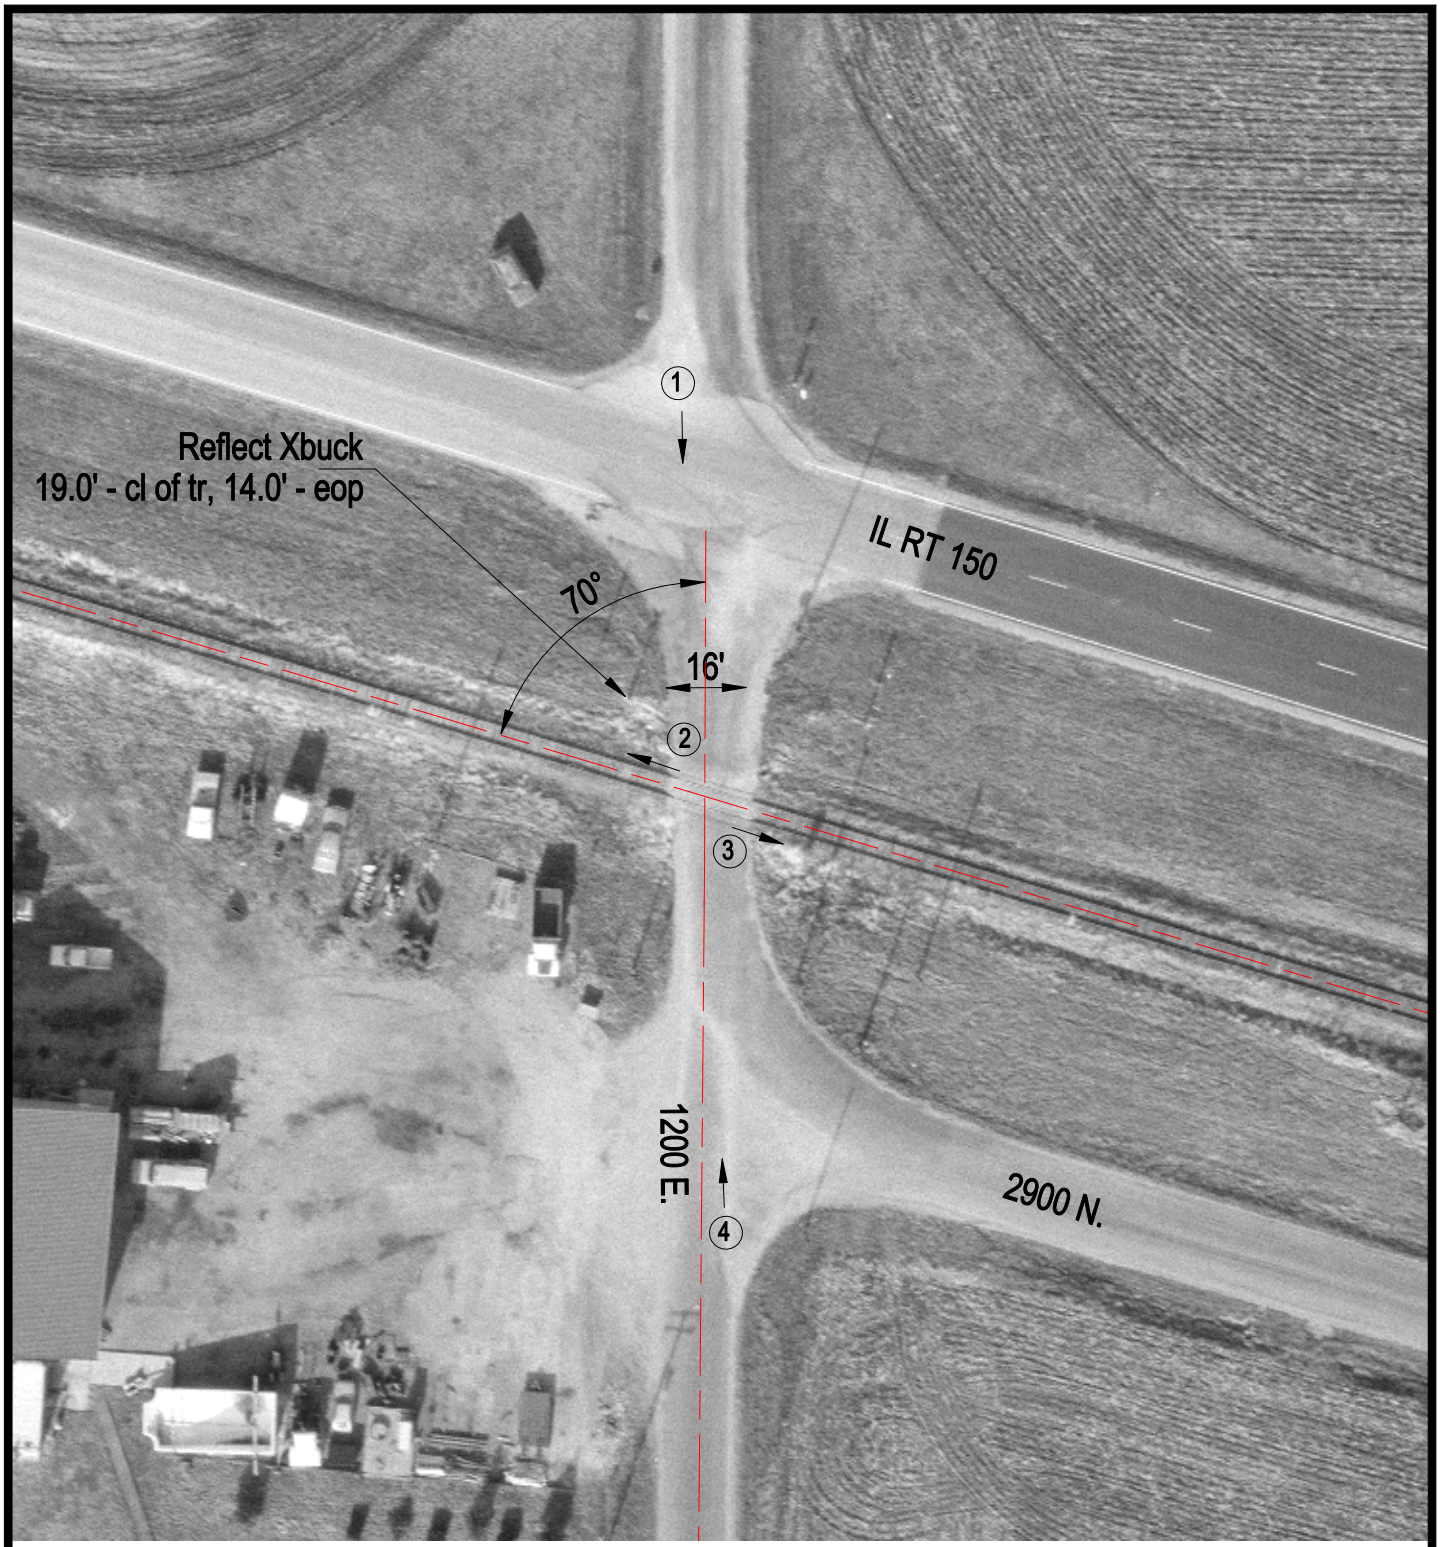

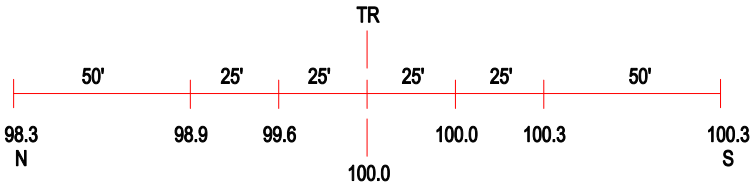

ROAD PROFILE

3 Photo Location

Crossing #:	543292Y
Location:	Piatt Co., City of Mansfield (N)
Lat/Long:	40°12'58" / 88°31'11"
Railroad:	CR
Street:	1200 E.
Railroad Milepost:	48.30
Crossing Protection:	Sign