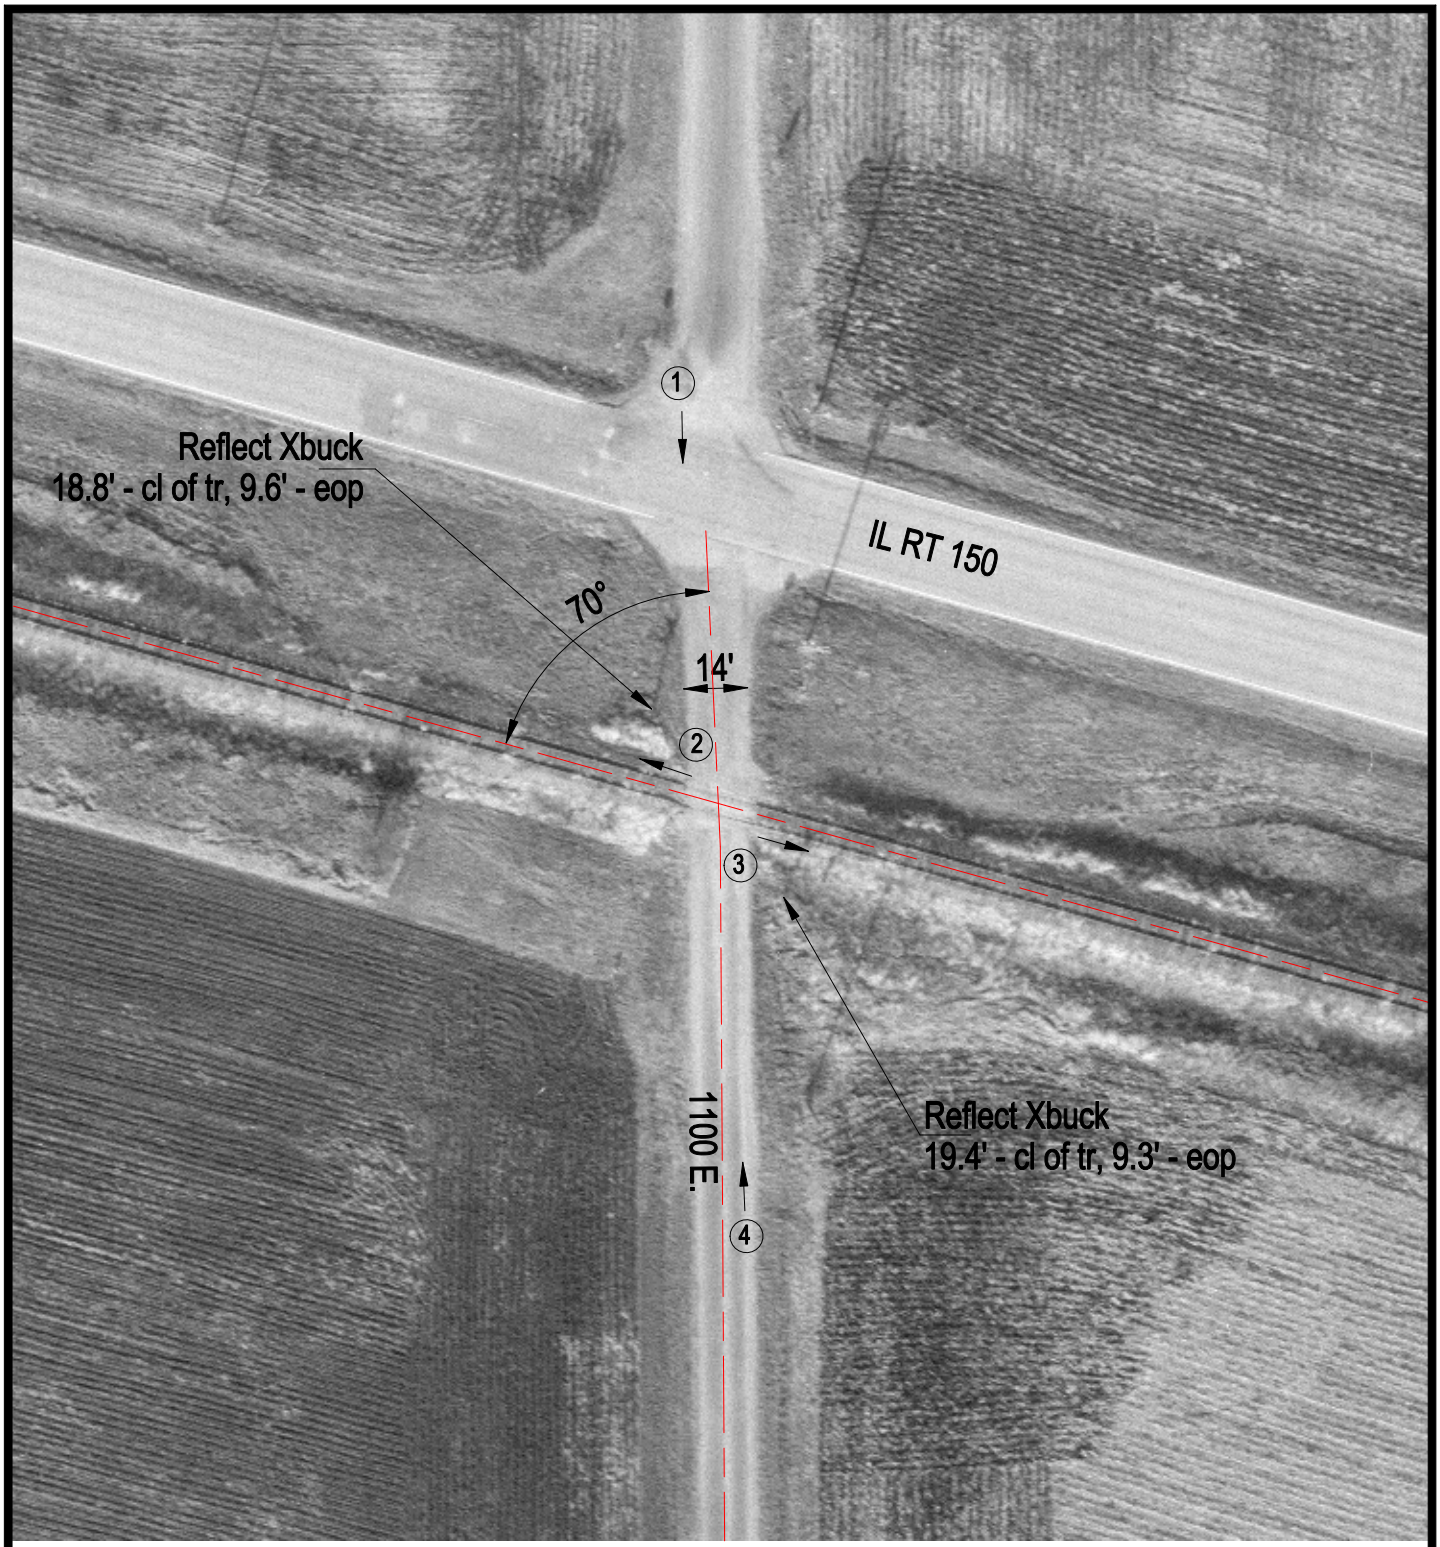

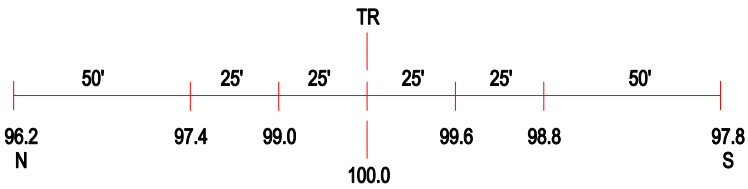

ROAD PROFILE

3 Photo Location

Crossing #:	543294M
Location:	Piatt Co., City of Mansfield (N)
Lat/Long:	40°13'13" / 88°32'20"
Railroad:	CR
Street:	1100 E.
Railroad Milepost:	49.40
Crossing Protection:	Signs