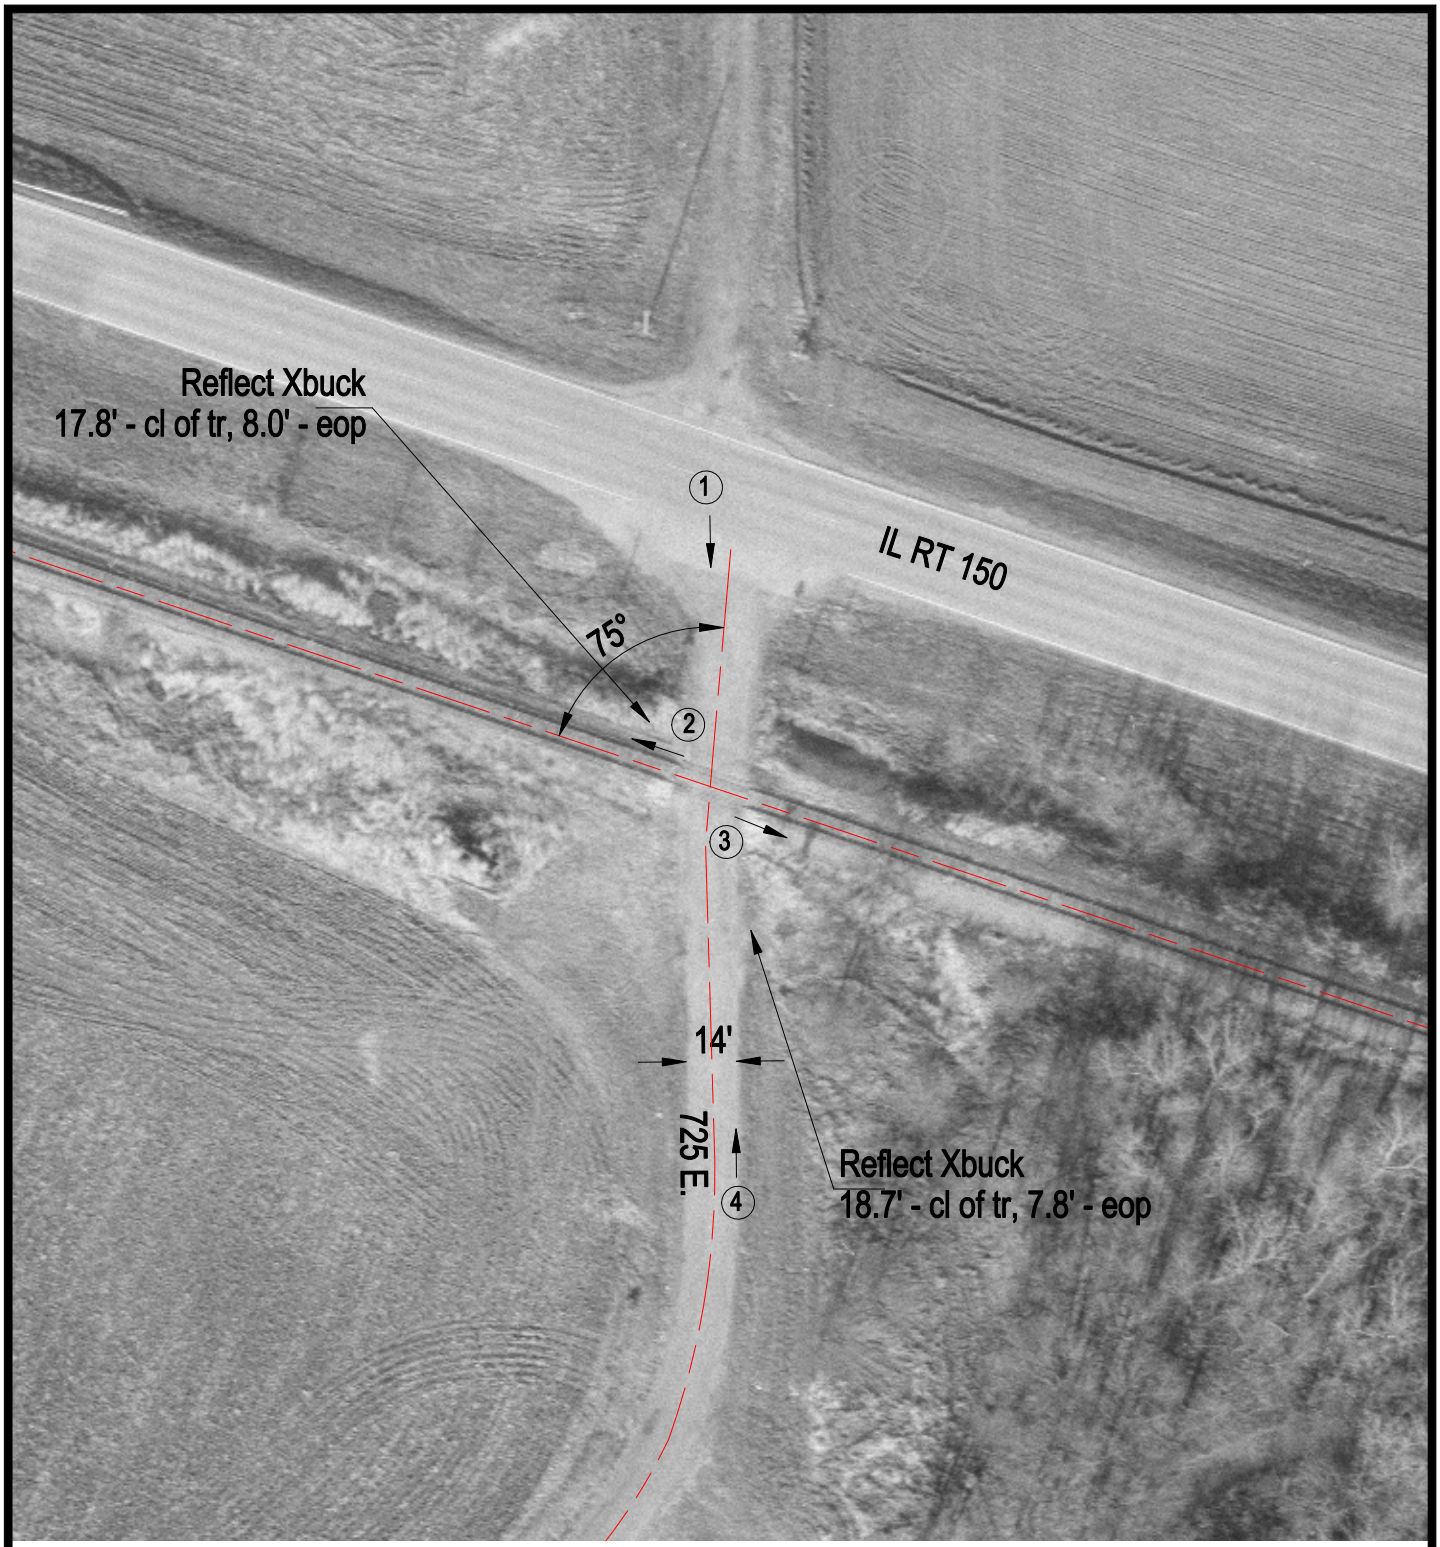

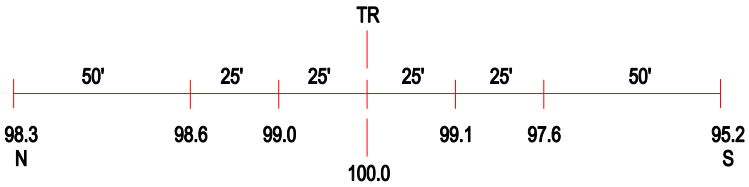

ROAD PROFILE

3 Photo Location

Crossing #:	543303J
Location:	Piatt Co., City of Mansfield (N)
Lat/Long:	40°14'12" / 88°36'30"
Railroad:	CR
Street:	725 E.
Railroad Milepost:	53.20
Crossing Protection:	Signs