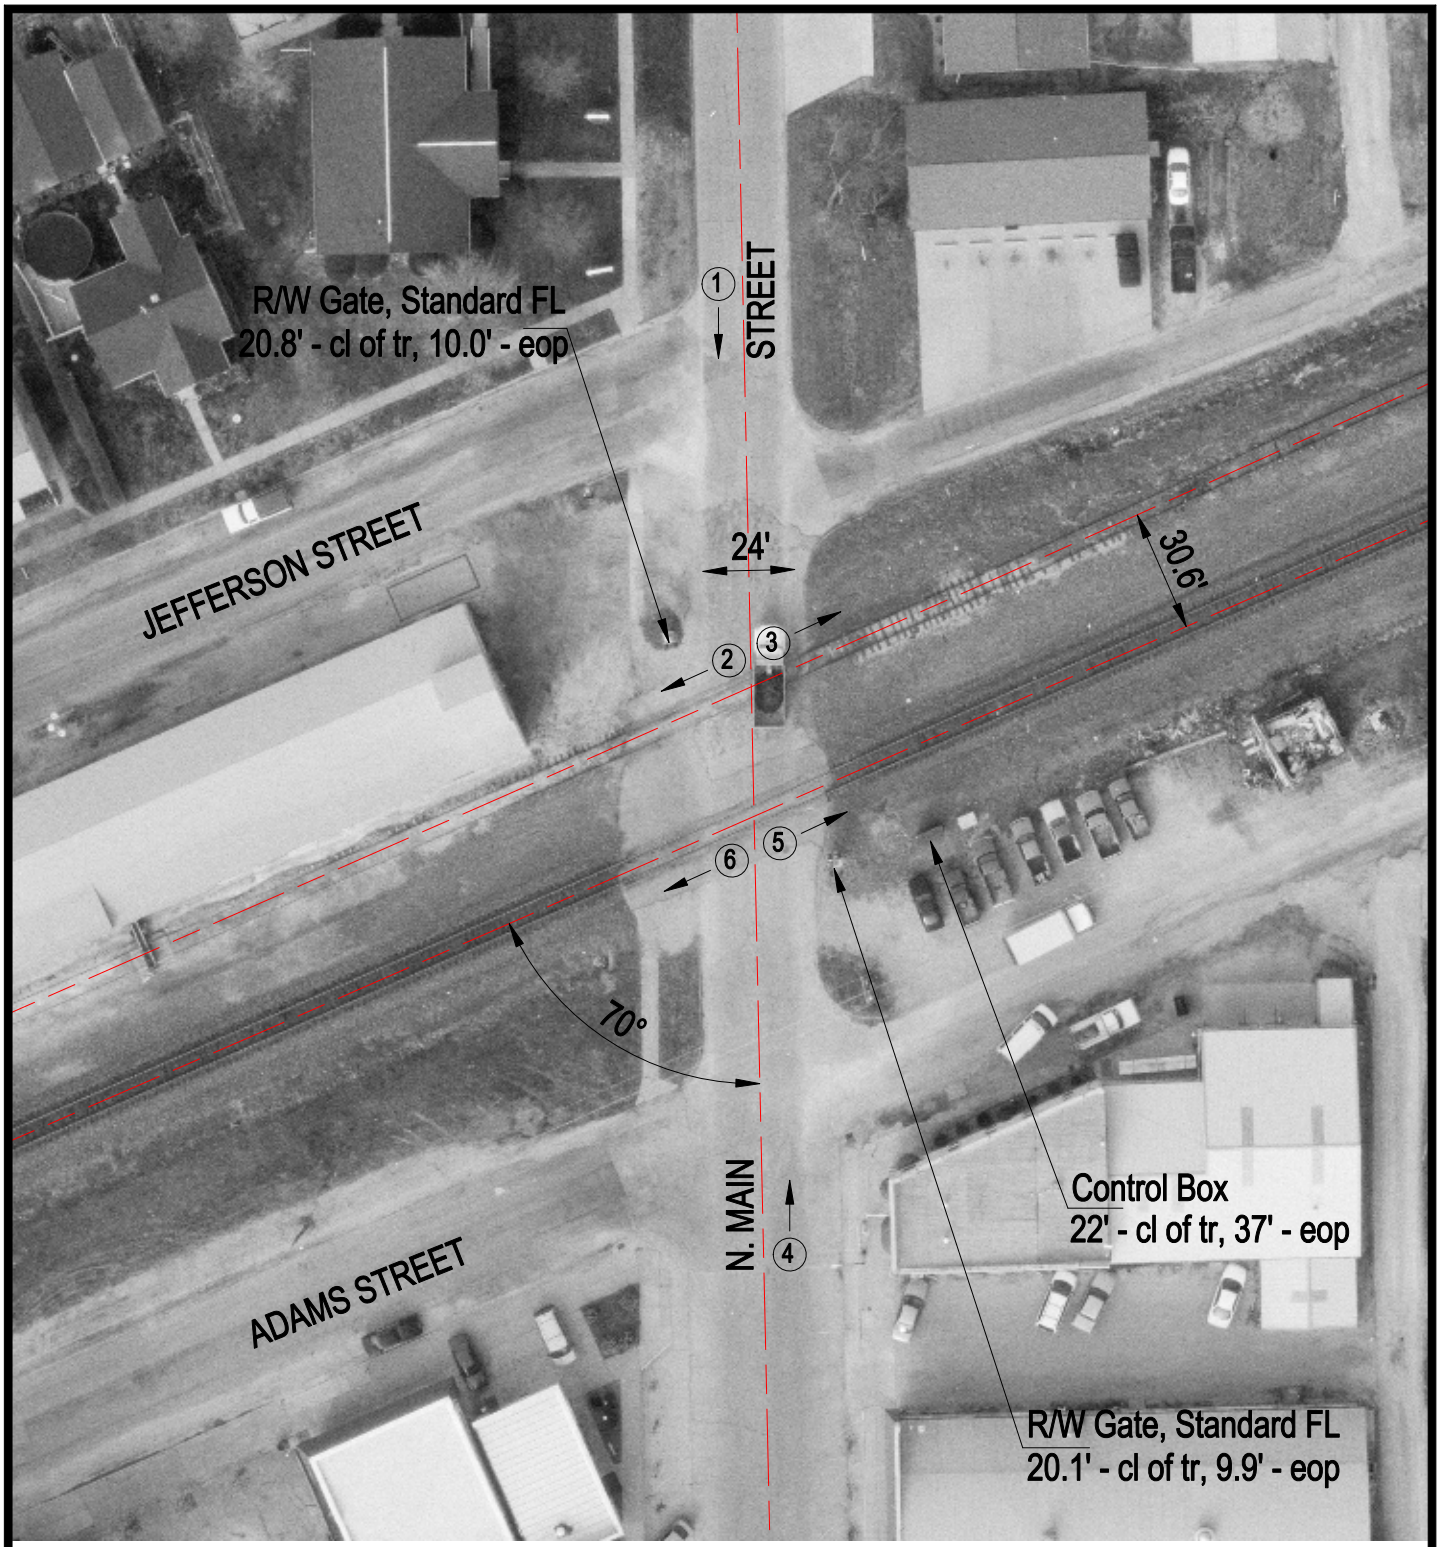


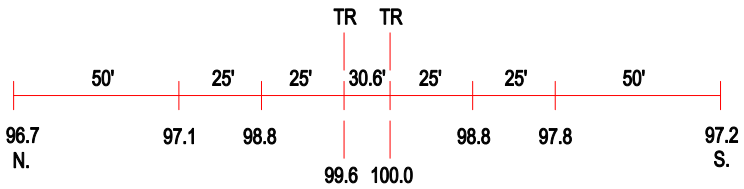


ROAD PROFILE

3 Photo Location

| | |
|---|---|
| Crossing #: | 546465W |
| Location: | Effingham Co., City of Altamont (I) |
| Lat/Long: | 39°03'44" / 88°44'52" |
| Railroad: | CSX |
| Street: | N. Main Street |
| Railroad Milepost: | 152.10 |
| Crossing Protection: | Train Activated Devices |