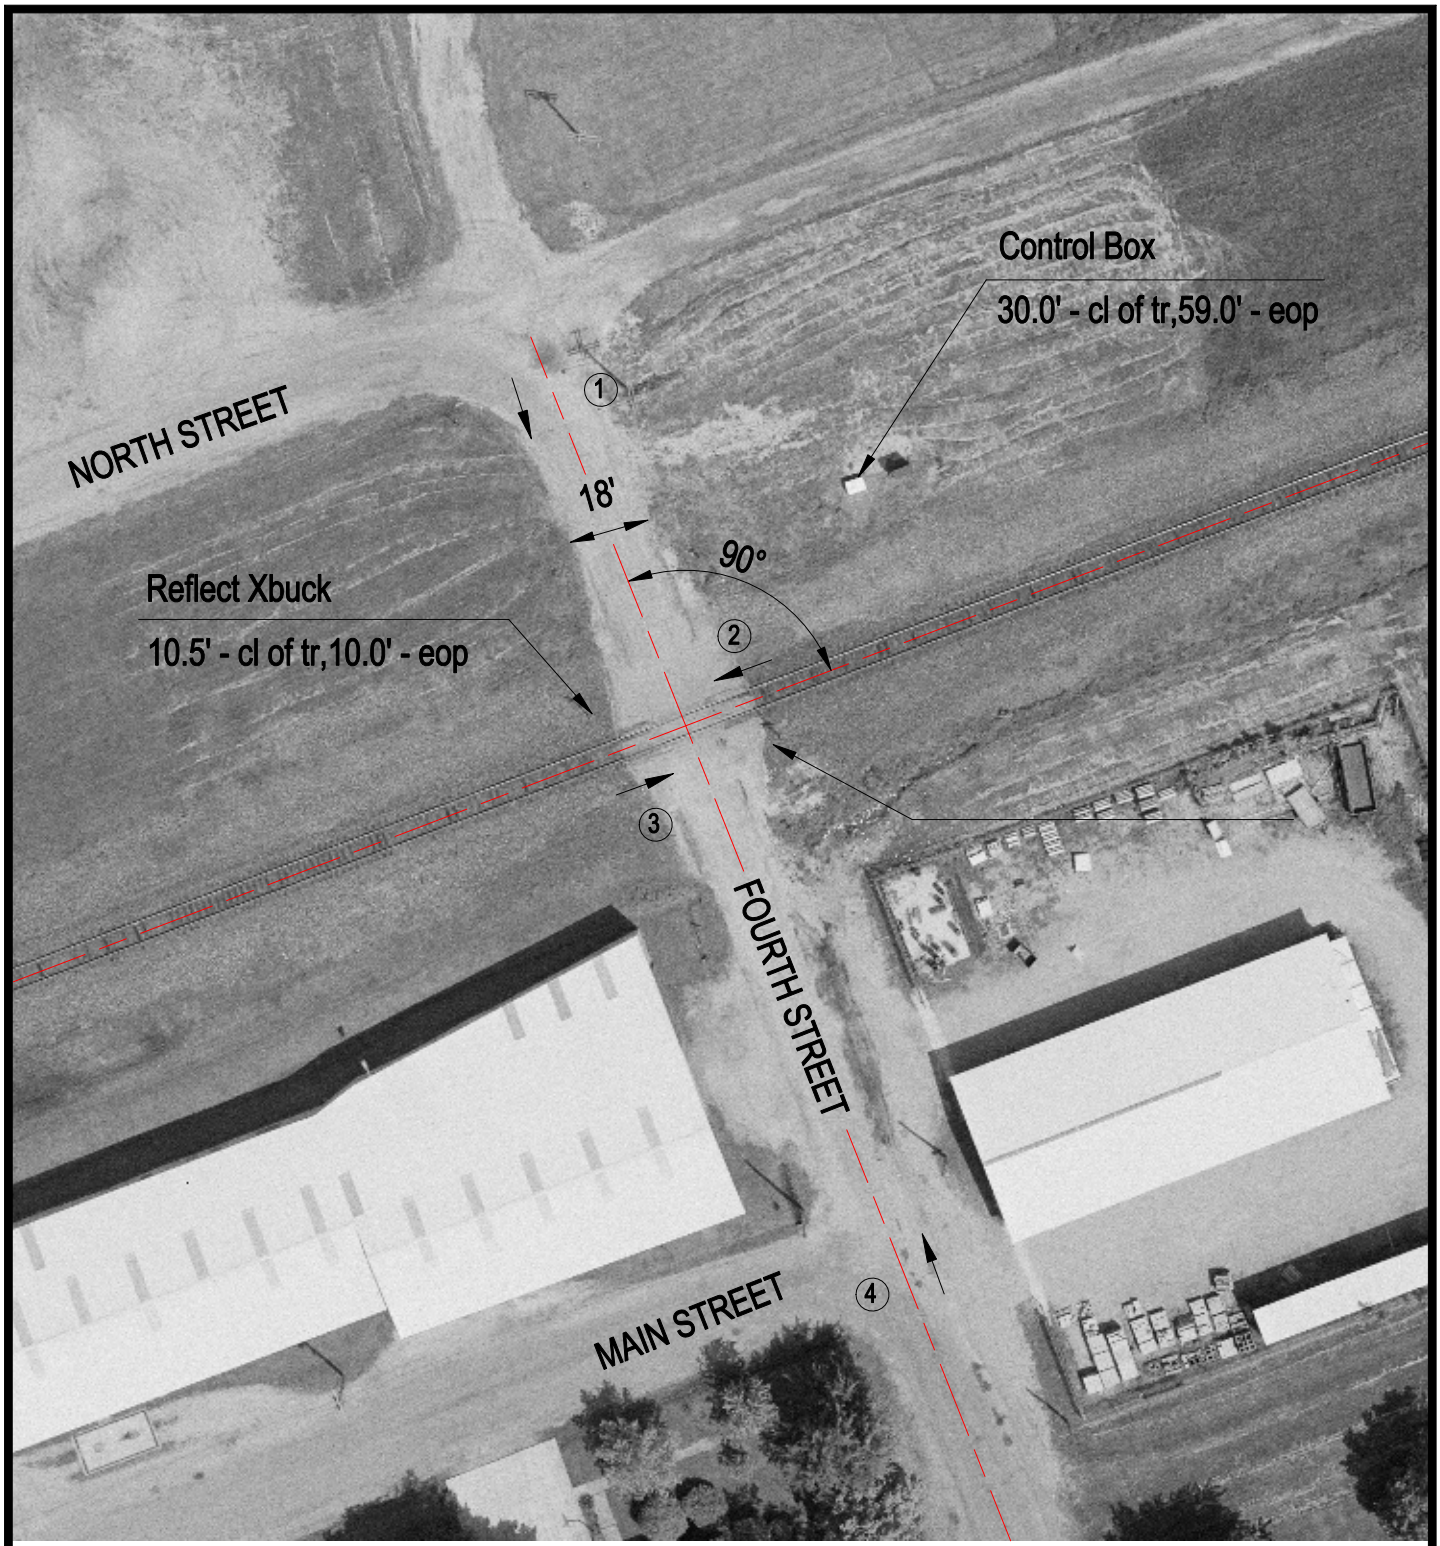

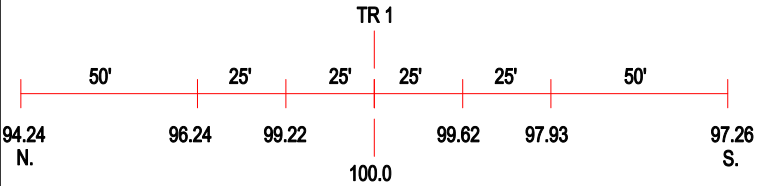

ROAD PROFILE

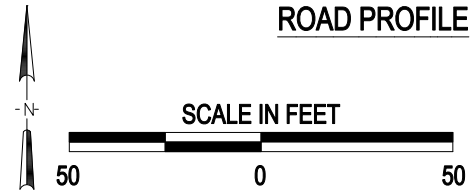

3 Photo Location

Crossing #:	546482M
Location:	Fayette Co., City of Brownstown (I)
Lat/Long:	38°59'52" / 88°57'04"
Railroad:	CR
Street:	Fourth Street
Railroad Milepost:	163.90
Crossing Protection:	Signs

J:\FAYETTE\546482M\546482M.DWG 06/28/00 13:28 AJB