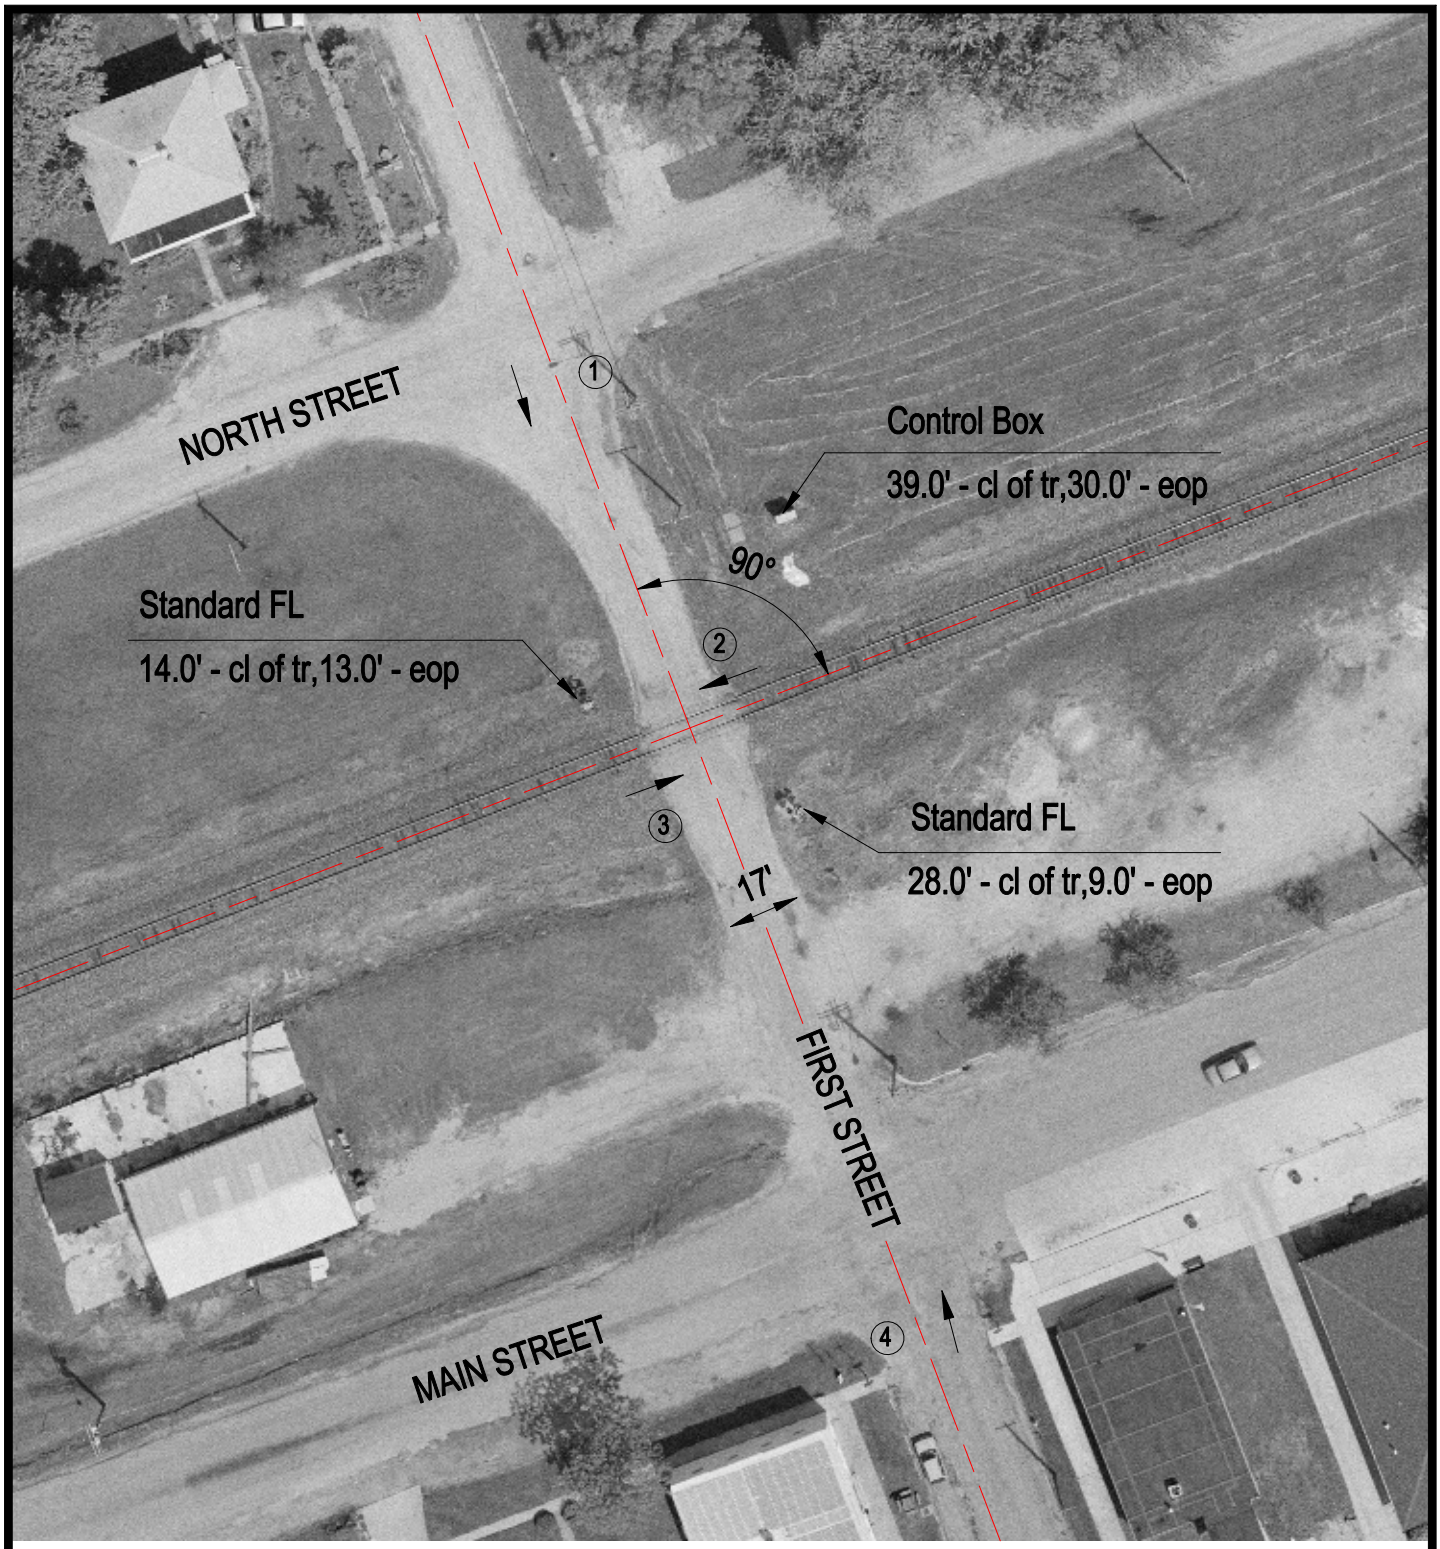

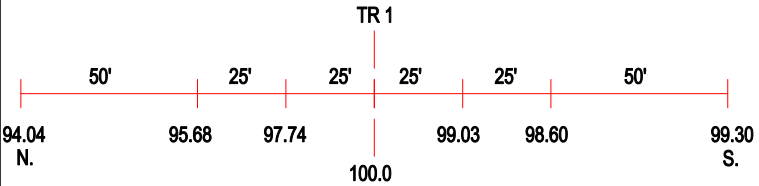

ROAD PROFILE

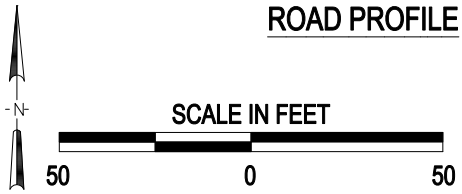

3 Photo Location

Crossing #:	546483U
Location:	Fayette Co., City of Brownstown (I)
Lat/Long:	38°59'49" / 88°57'16"
Railroad:	CR
Street:	First Street
Railroad Milepost:	164.10
Crossing Protection:	Train Activated Devices

J:\FAYETTE\546483U\546483U.DWG 06/20/00 13:22 TFG