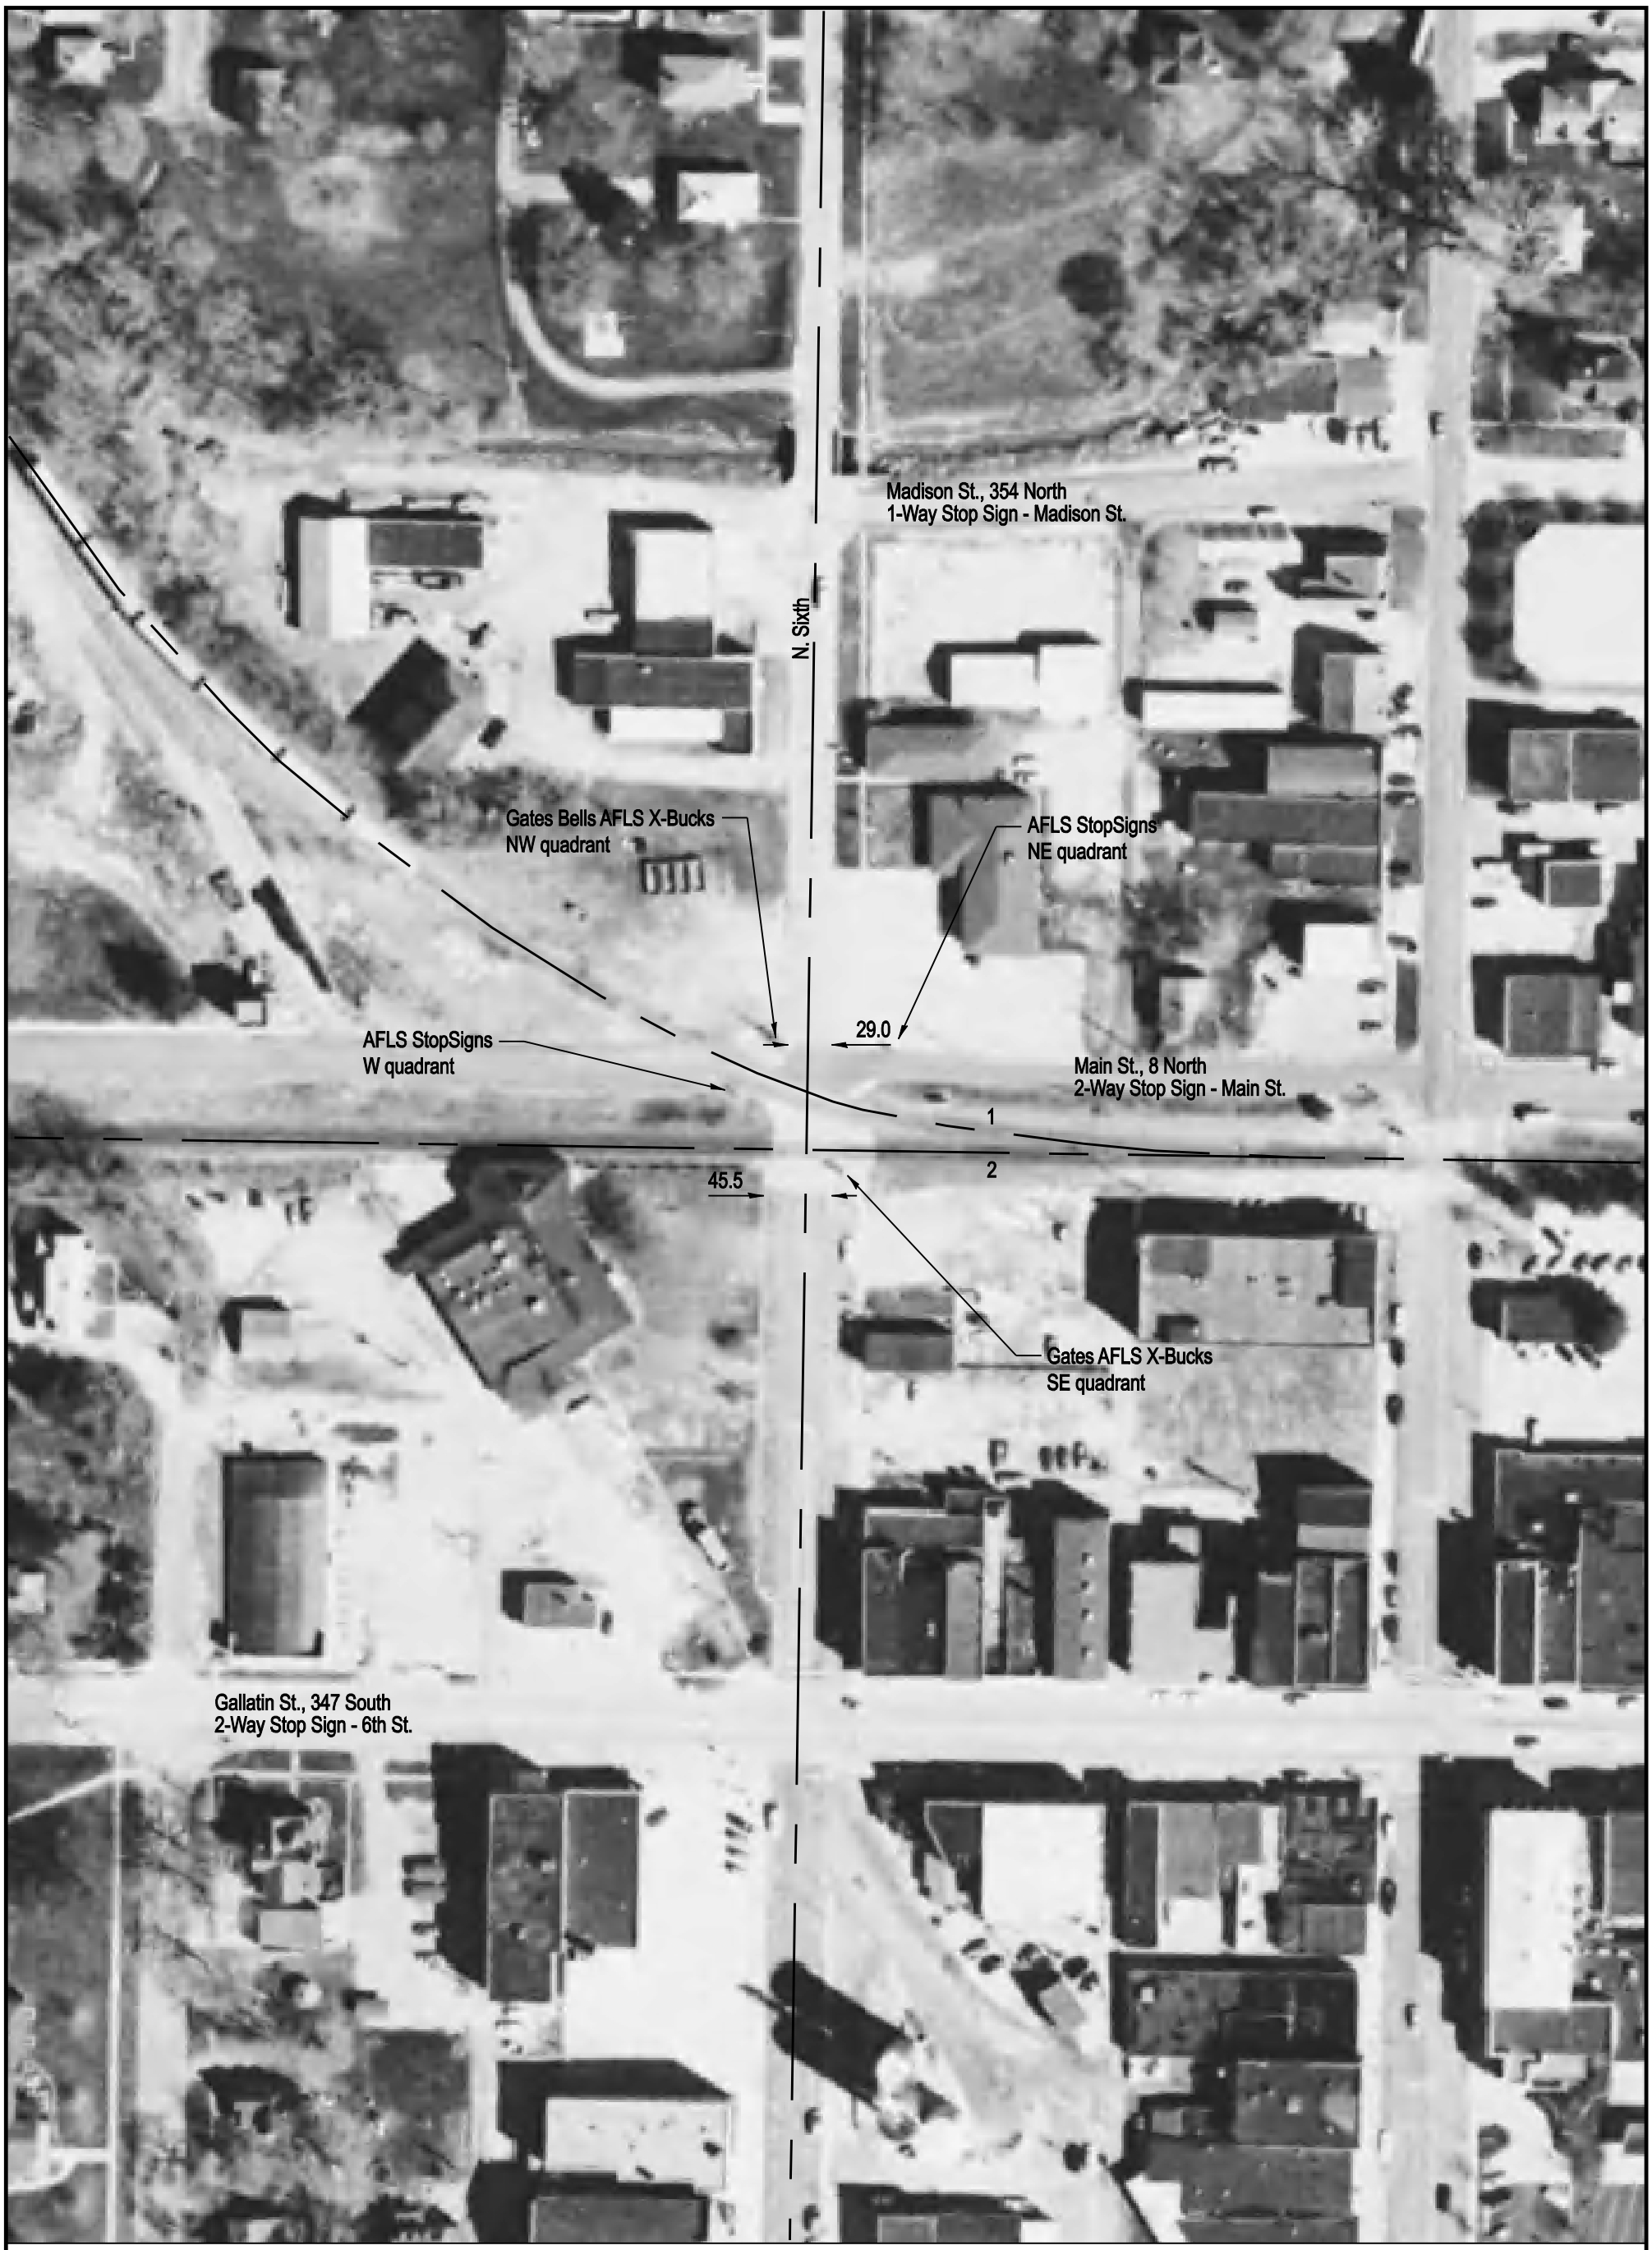

NOTE: ALL MEASUREMENTS ARE IN FEET

DOT/AAR Inventory #: 546495N

Location: Fayette Co., In Vandalia, IL

Lat/Long: 38º 57' 42"/-89º 5' 51"

Railroad Milepost - Line: 172.3-CRA

Crossing Angle (Deg.): 90

Crossing Width (By Track): 123.5, 65.0 (1 to 2)

Number of Tracks: 2

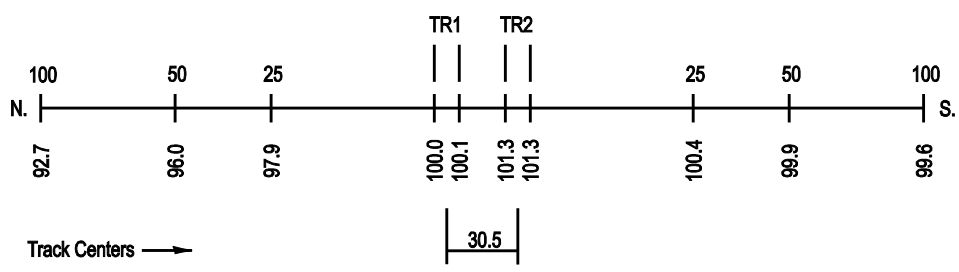
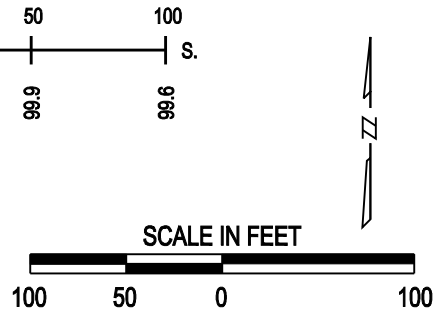
ROAD PROFILE