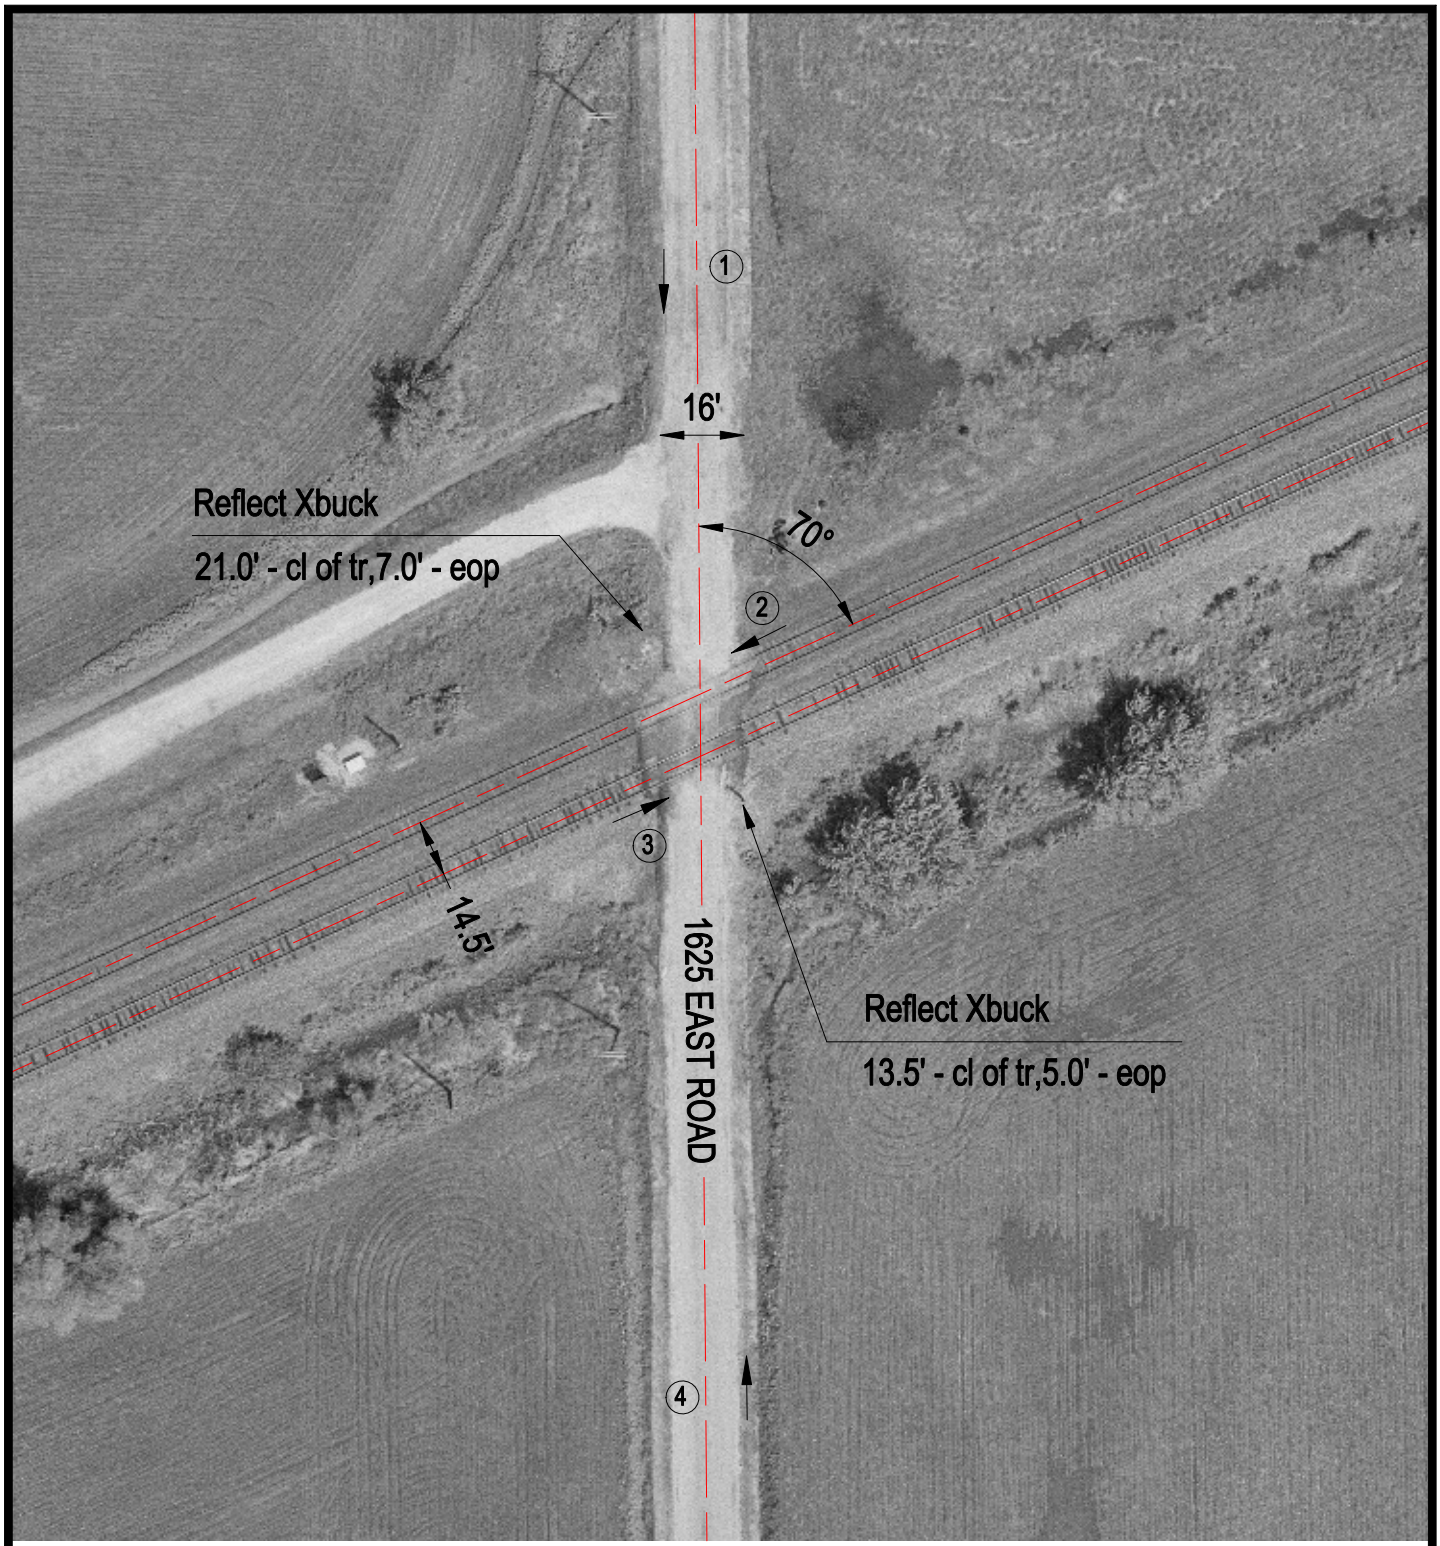

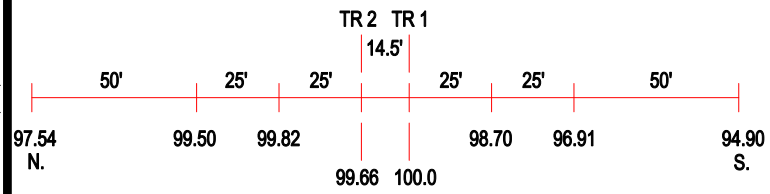

ROAD PROFILE

N

SCALE IN FEET

50 0 50

3 Photo Location

Crossing #:	546499R
Location:	Fayette Co., City of Hagerstown (N)
Lat/Long:	38°57'18" / 89°08'17"
Railroad:	CR
Street:	1625 East Road
Railroad Milepost:	175.00
Crossing Protection:	Signs

J:\FAYETTE\546499R\546499R.DWG 02/28/01 16:48 BJB