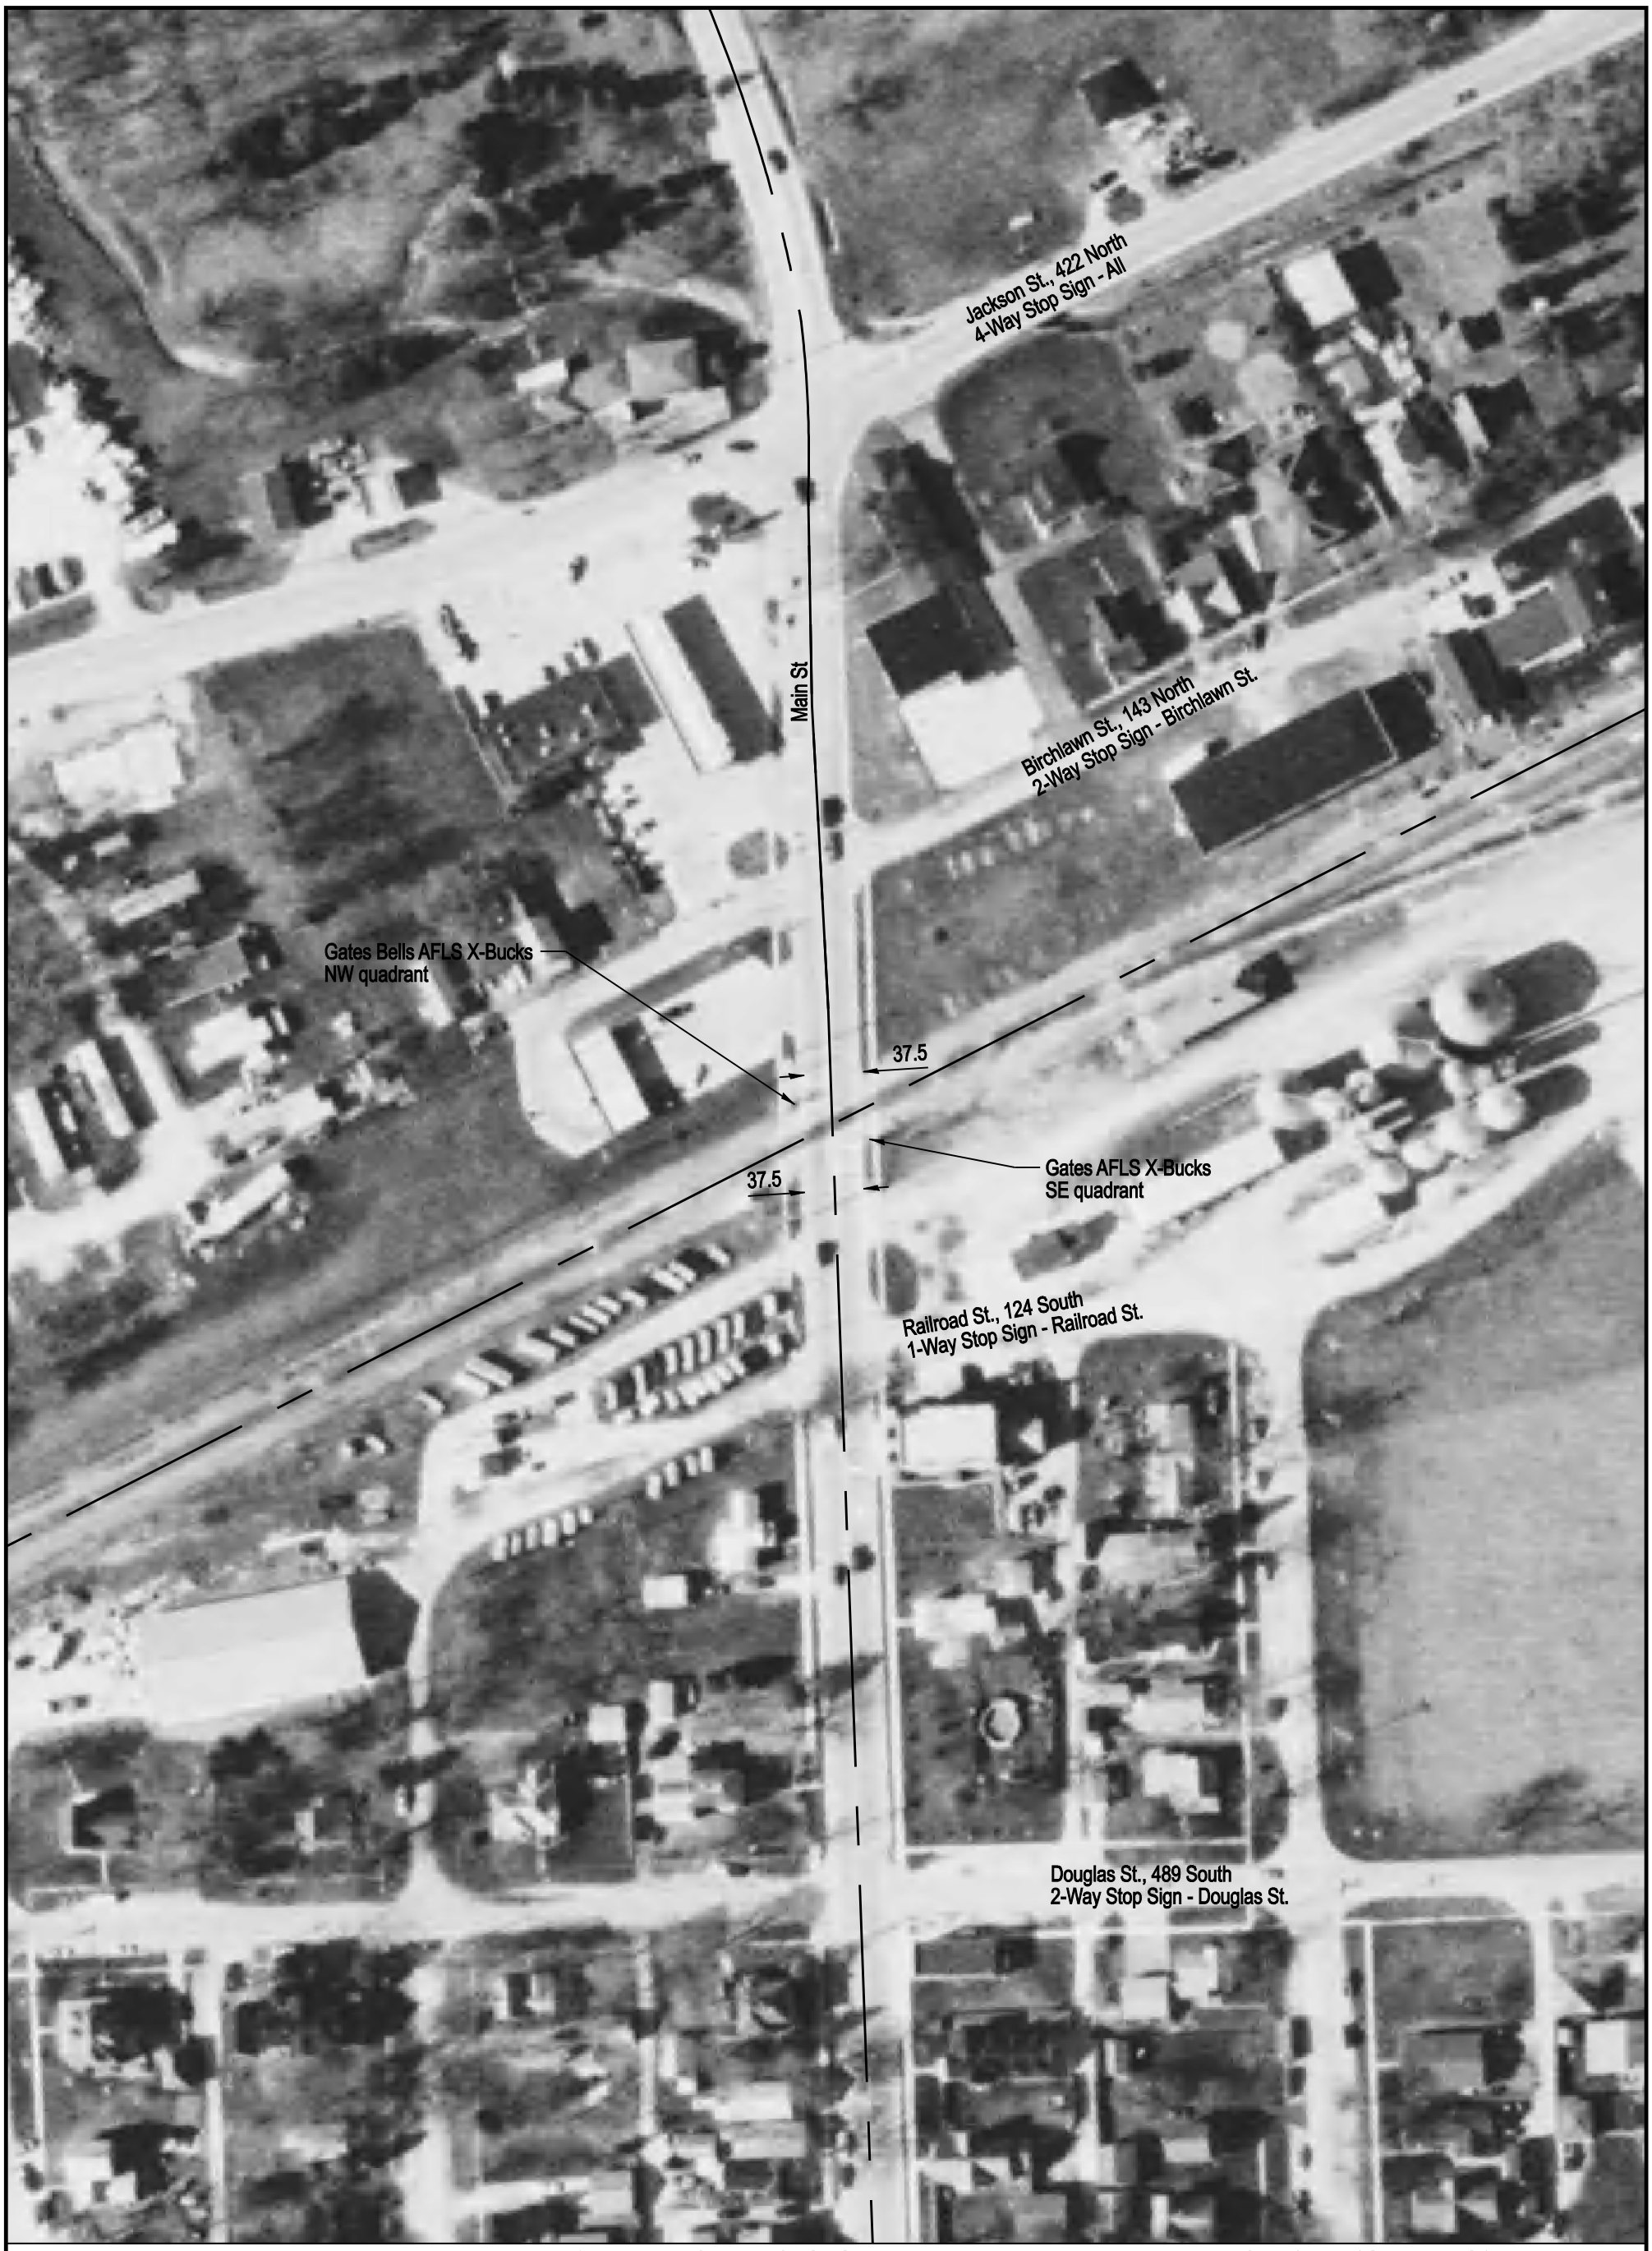

Aerial Imagery Courtesy of IDOT @ 2006

NOTE: ALL MEASUREMENTS ARE IN FEET

DOT/AAR Inventory #: 603776E

Location: LaSalle Co., In Seneca, IL

Lat/Long: 41° 19' 11"/-88° 36' 37"

Railroad Milepost - Line: 72.08-RIM

Crossing Angle (Deg.): 65

Crossing Width (By Track): 55.0

Number of Tracks: 1

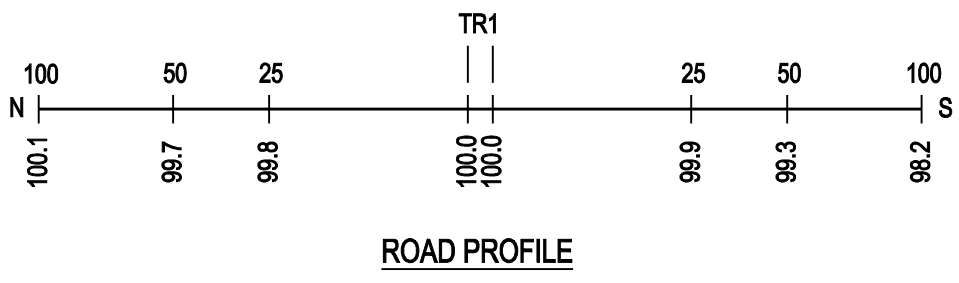

ROAD PROFILE

SCALE IN FEET

100 50 0 100

Copyright 2010 by The State of Illinois