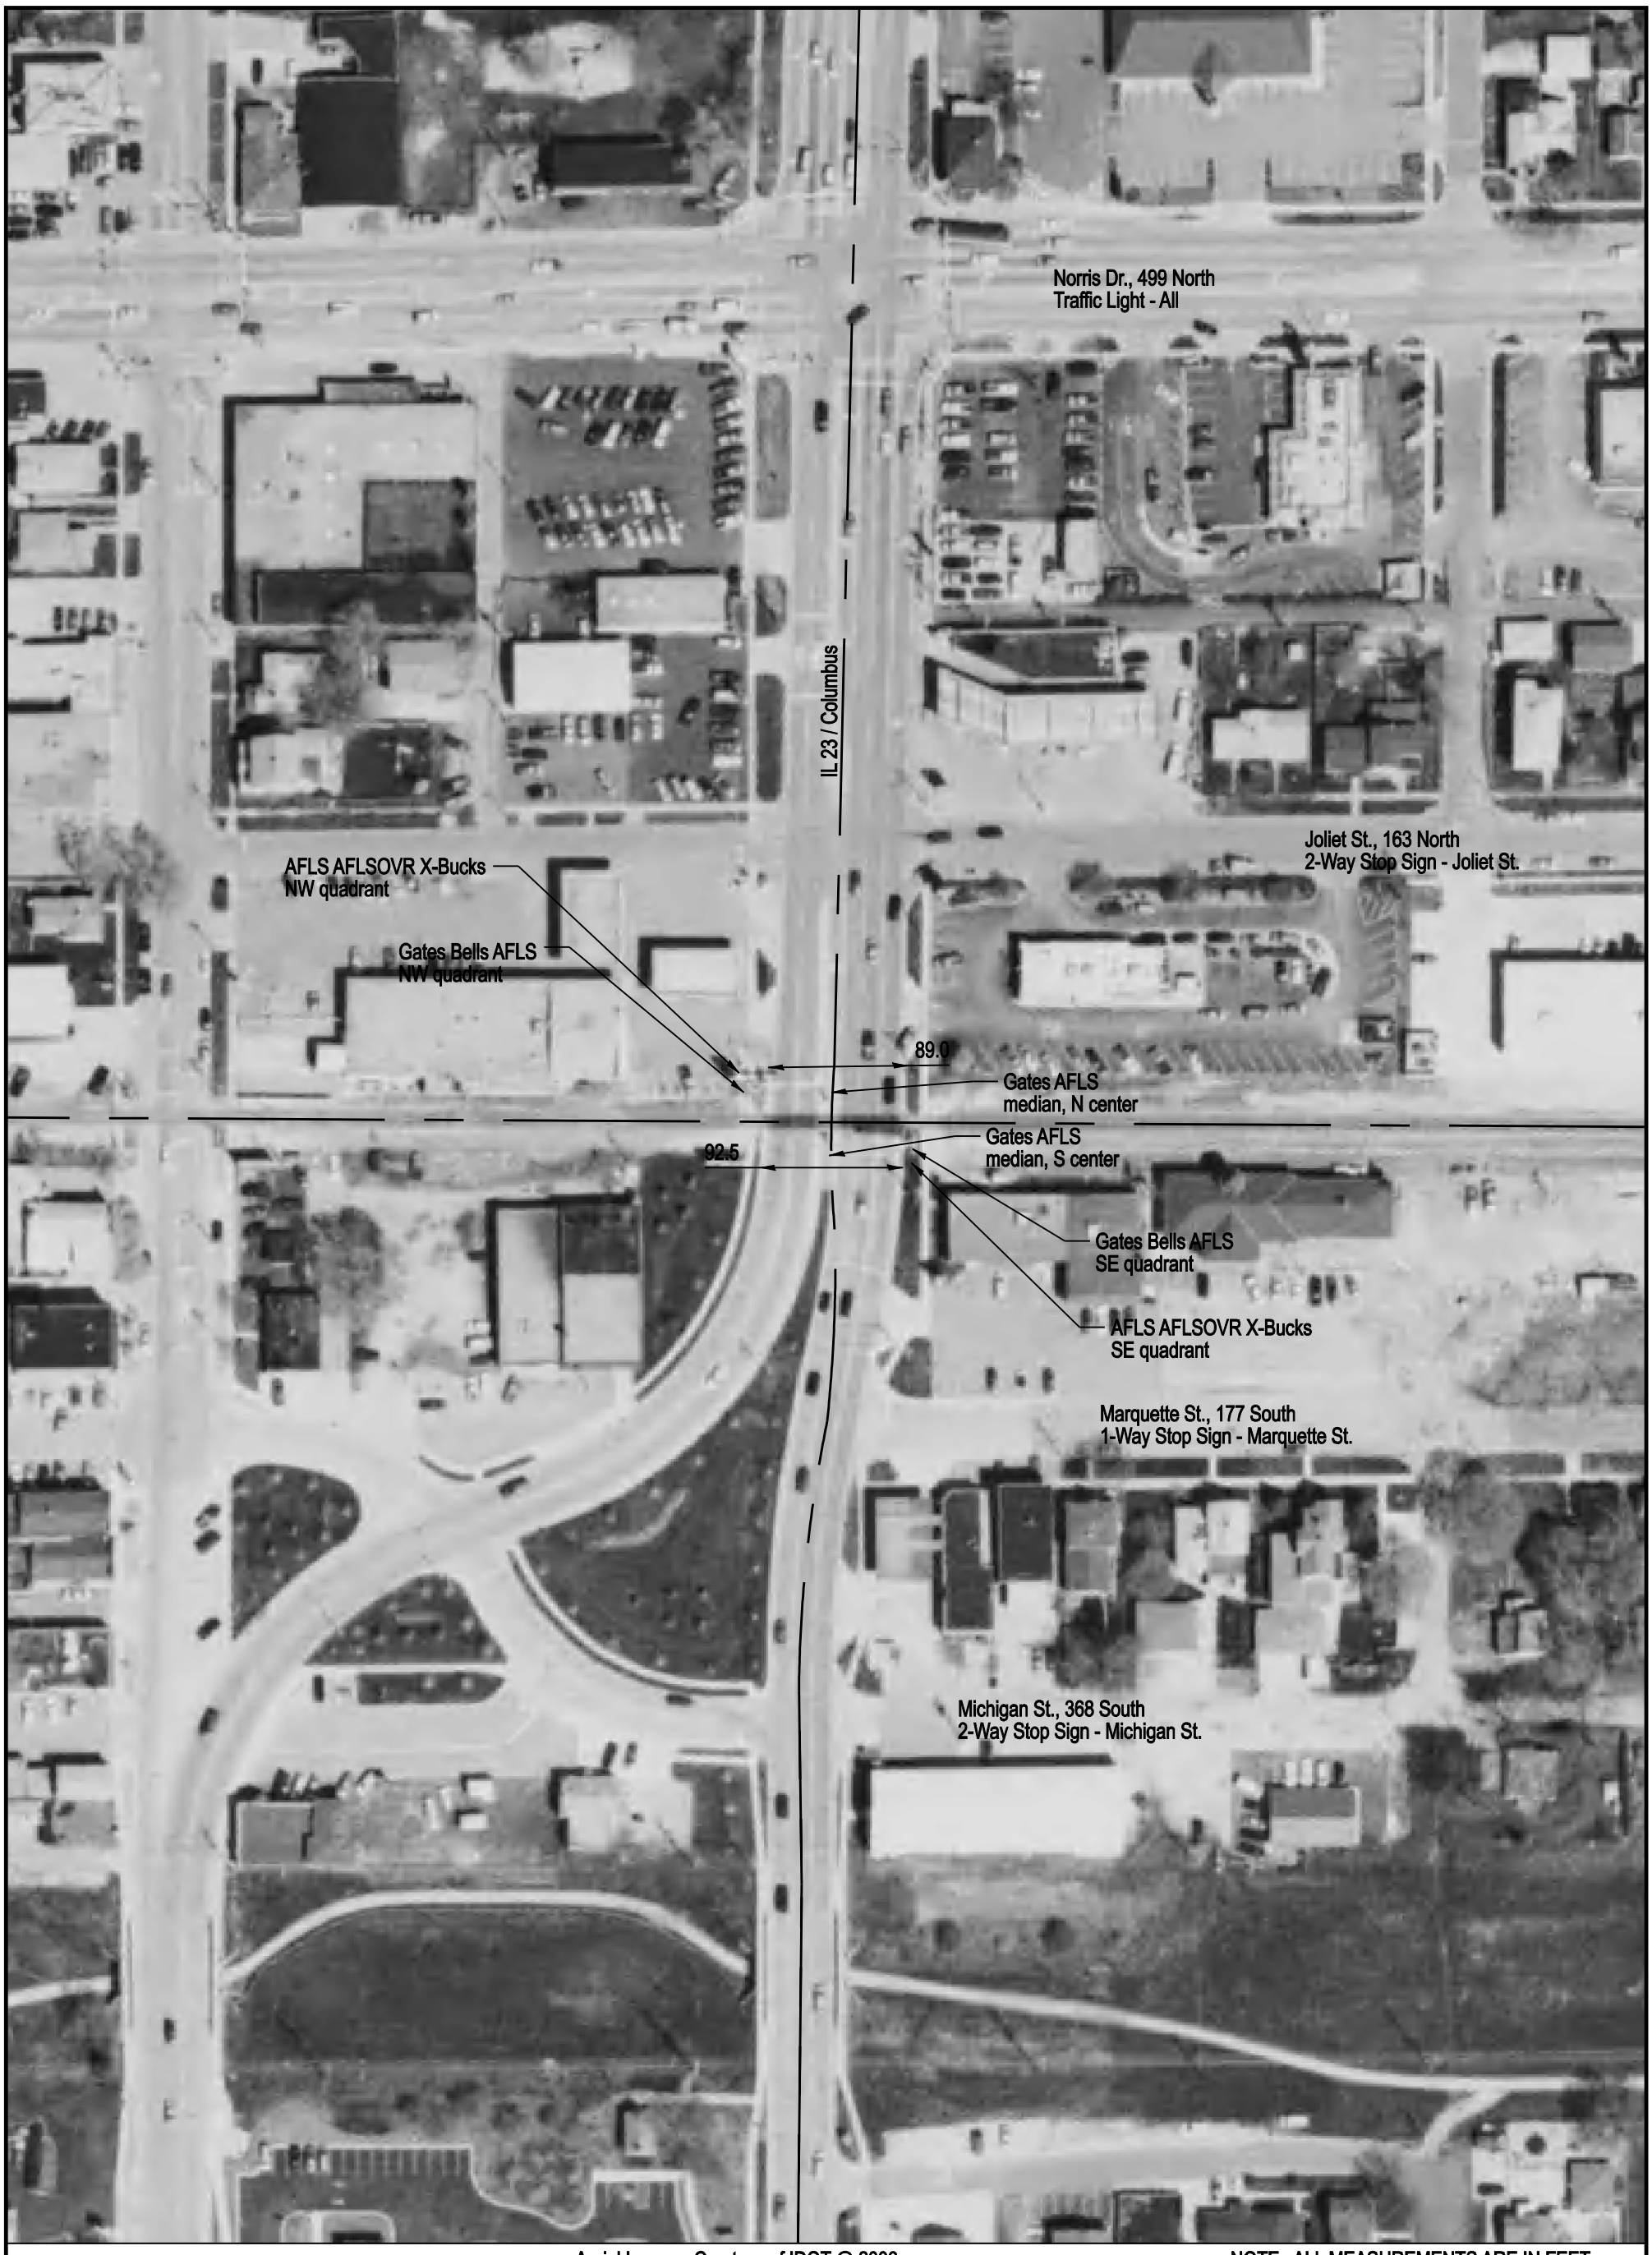

Aerial Imagery Courtesy of IDOT @ 2006

NOTE: ALL MEASUREMENTS ARE IN FEET

DOT/AAR Inventory #: 603805M

Location: LaSalle Co., In Ottawa, IL

Lat/Long: 41° 21' 17"/-88° 50' 28"

Railroad Milepost - Line: 84.58-RIM

Crossing Angle (Deg.): 85

Crossing Width (By Track): 94.0

Number of Tracks: 1

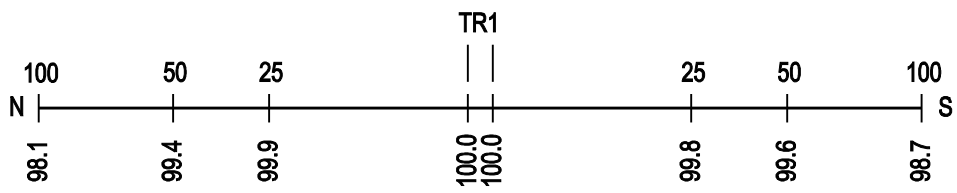

ROAD PROFILE

ZZ

SCALE IN FEET

100 50 0 100

Copyright 2010 by The State of Illinois