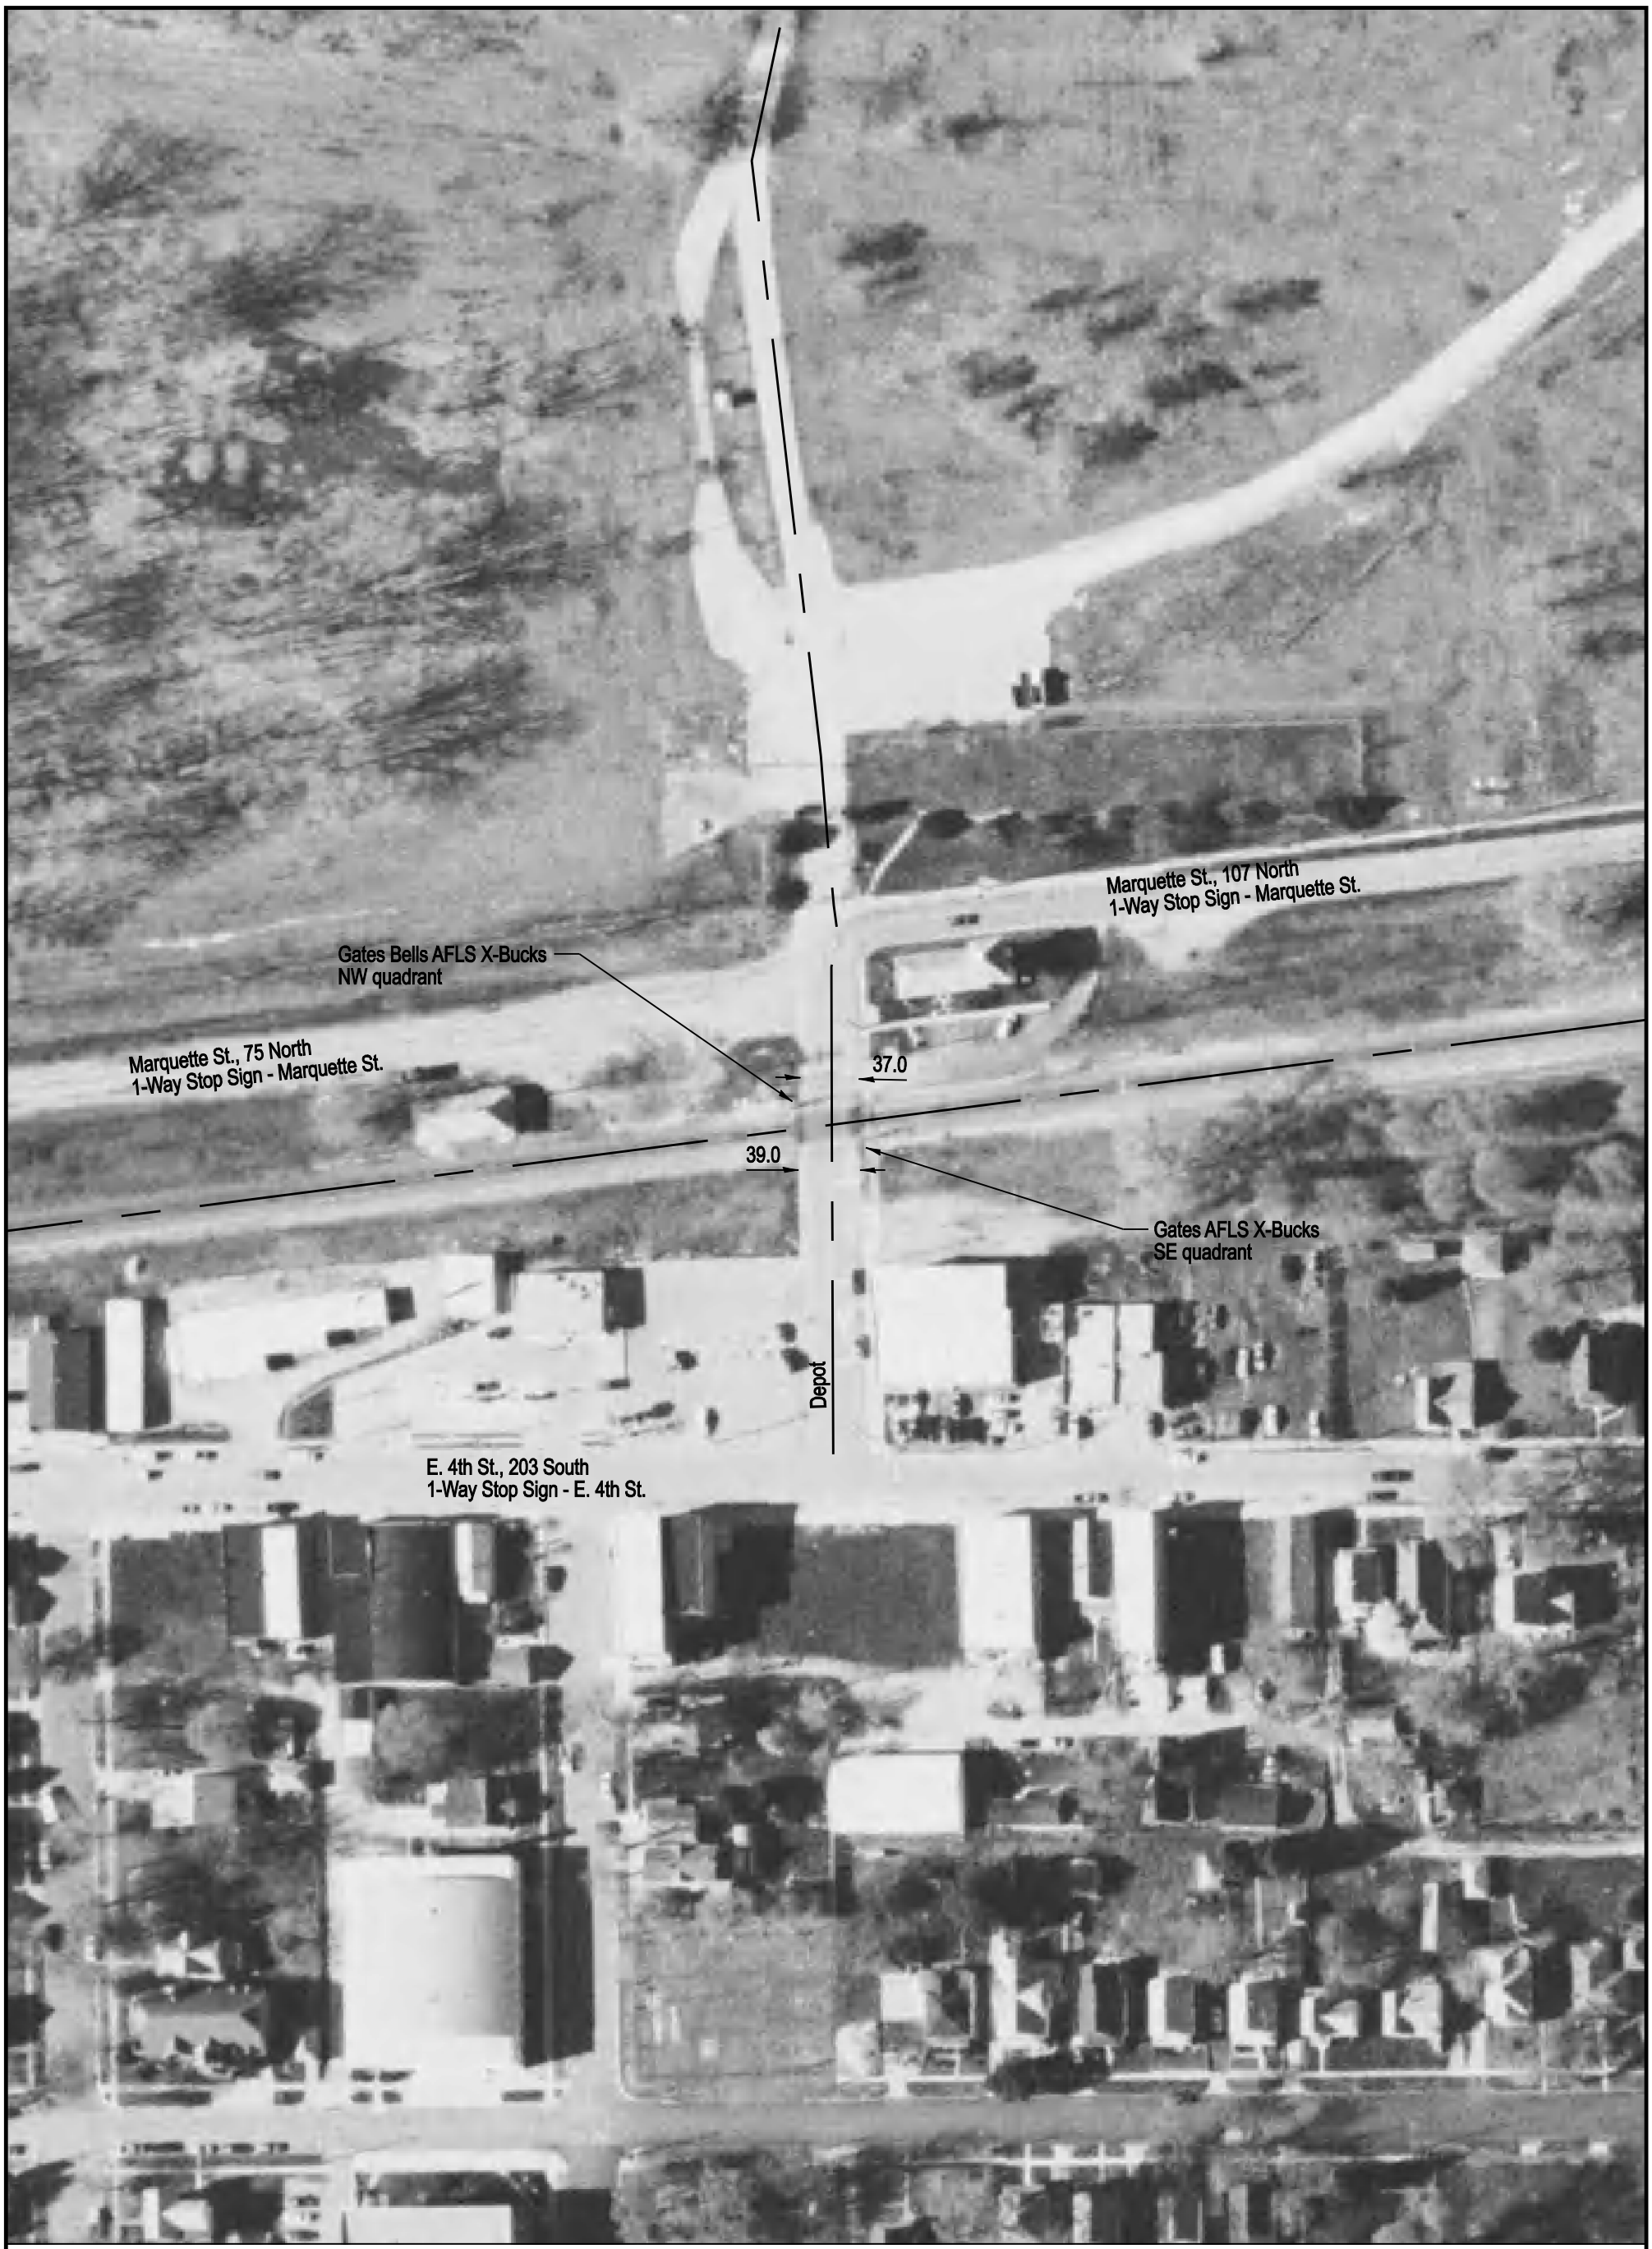

Aerial Imagery Courtesy of IDOT @ 2006

NOTE: ALL MEASUREMENTS ARE IN FEET

DOT/AAR Inventory #: 603839G

Location: Bureau Co., In De Pue, IL

Lat/Long: 41º 19' 29"/-89º 18' 23"

Railroad Milepost - Line: 109.94-RIM

Crossing Angle (Deg.): 85

Crossing Width (By Track): 40.0

Number of Tracks: 1

TR1

N	100	50	25			25	50	100	S
	99.9	99.3	99.3	100.0	100.0	99.6	98.3	96.8	

ROAD PROFILE

N

SCALE IN FEET

100 50 0 100

Copyright 2010 by The State of Illinois