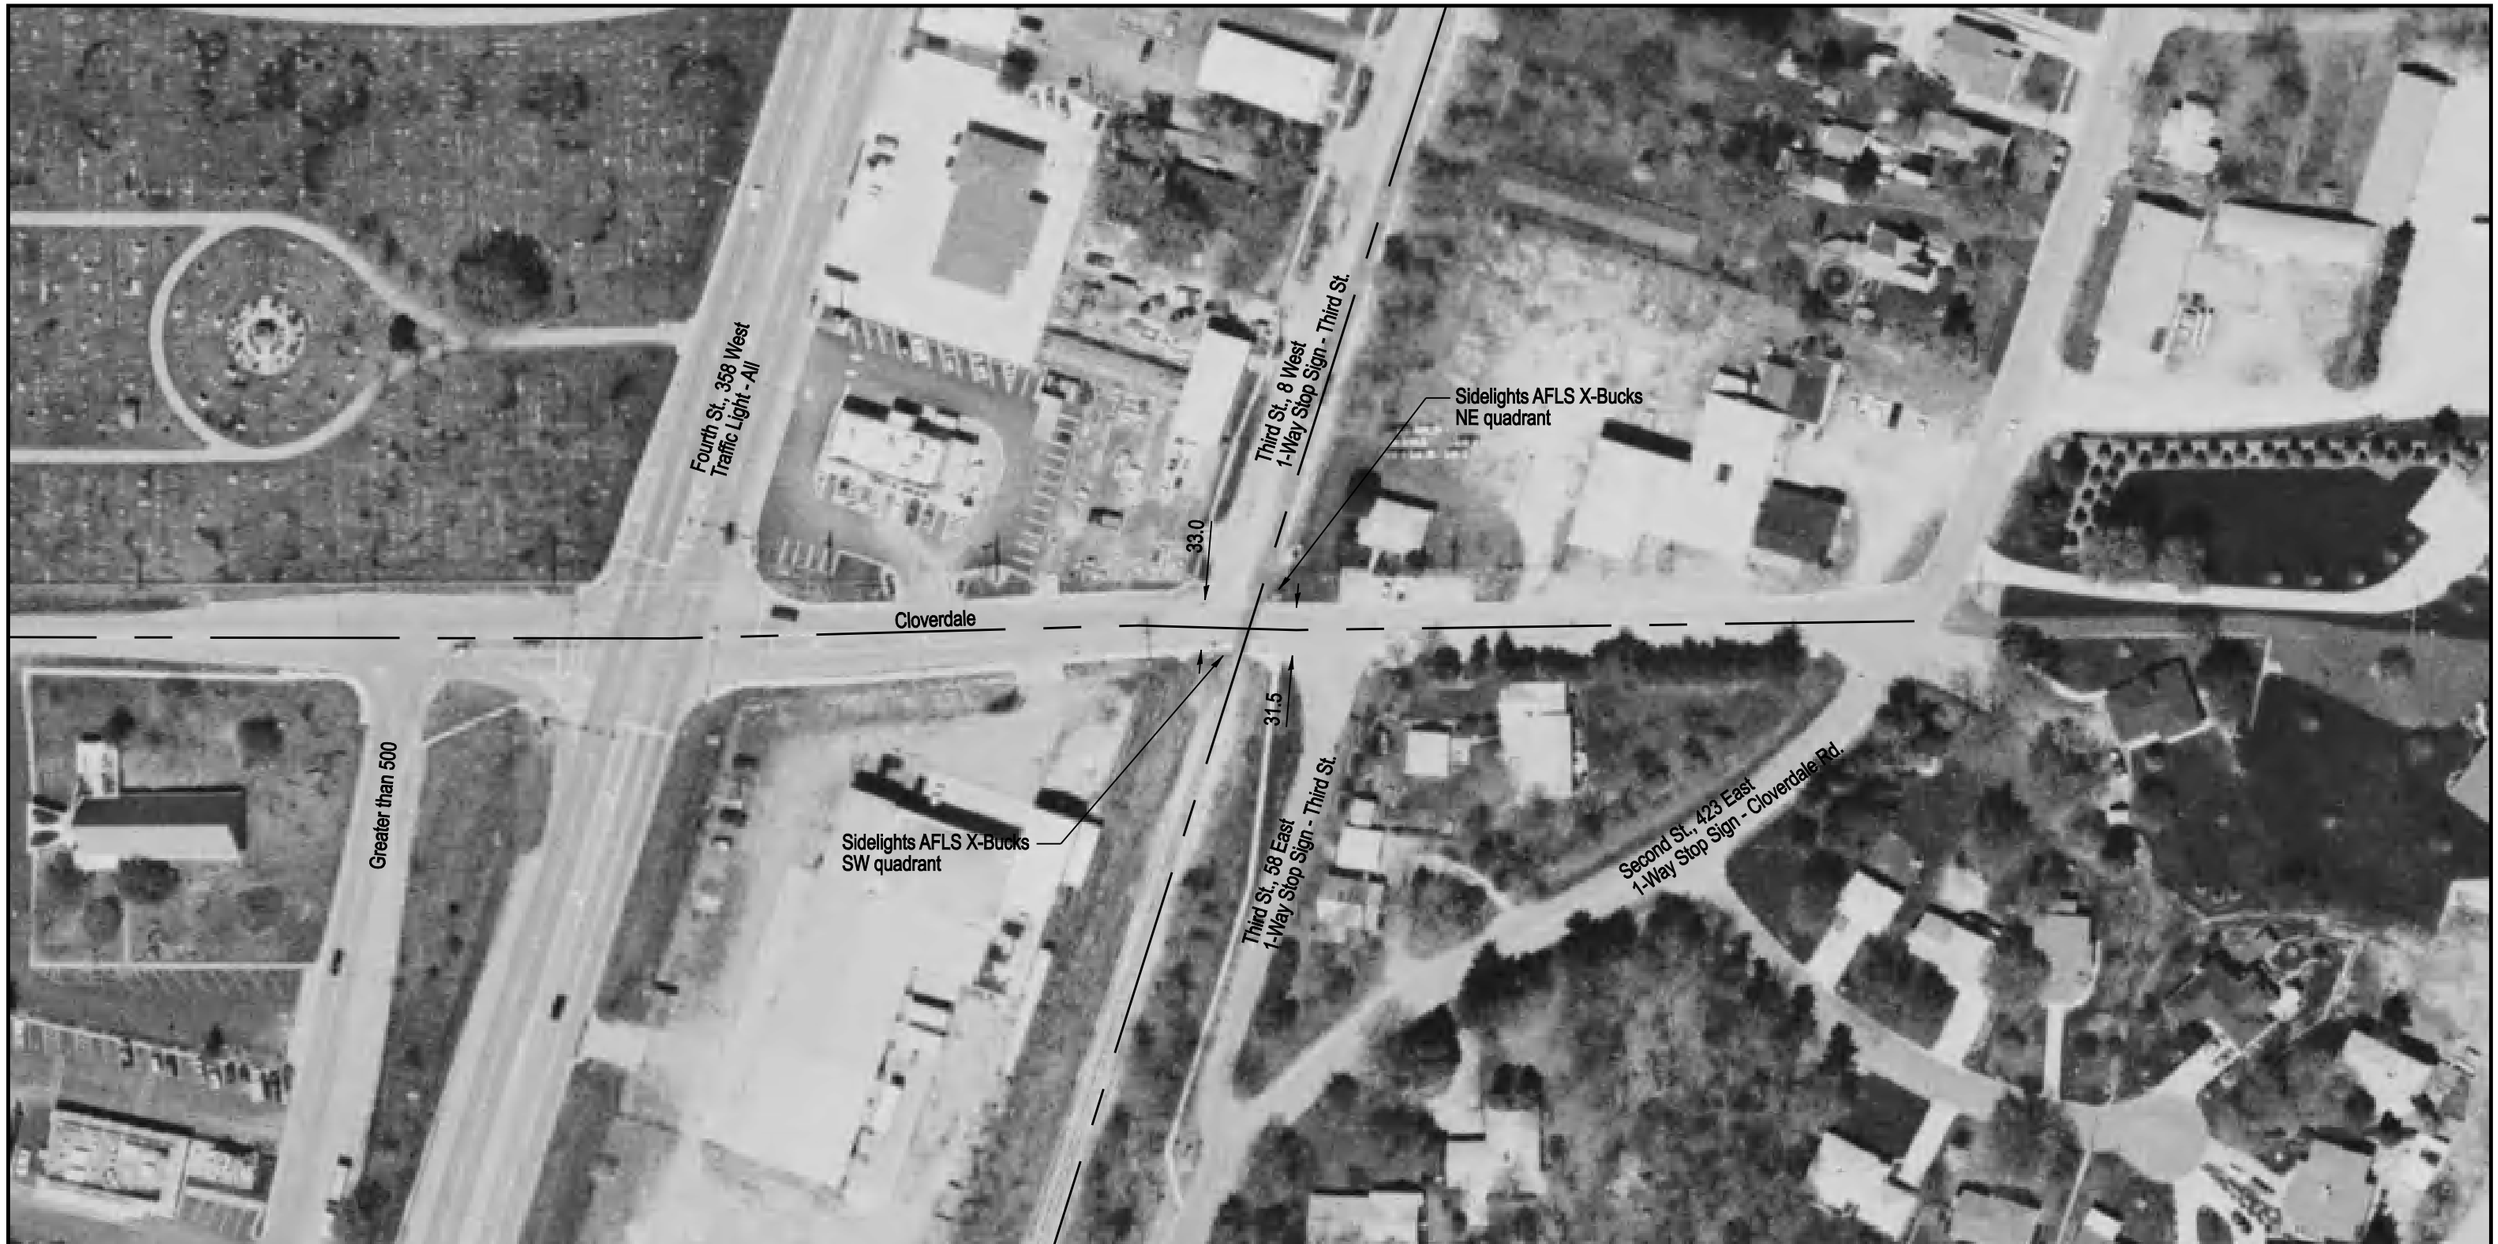

NOTE: ALL MEASUREMENTS ARE IN FEET

DOT/AAR Inventory #: 603929F

Location: Peoria Co., In Chillicothe, IL

Lat/Long: 40º 54' 27"/-89º 29' 28"

Railroad Milepost-Line: 143.48-RIB

Crossing Angle (Deg.): 70

Crossing Width (By Track): 31.5

Number of Tracks: 1

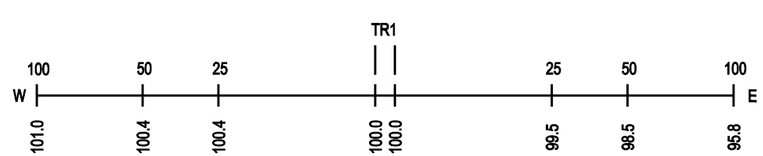
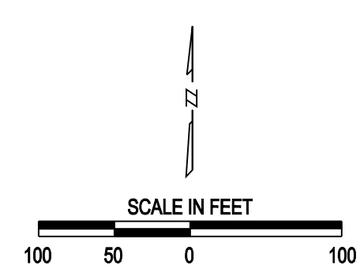
ROAD PROFILE