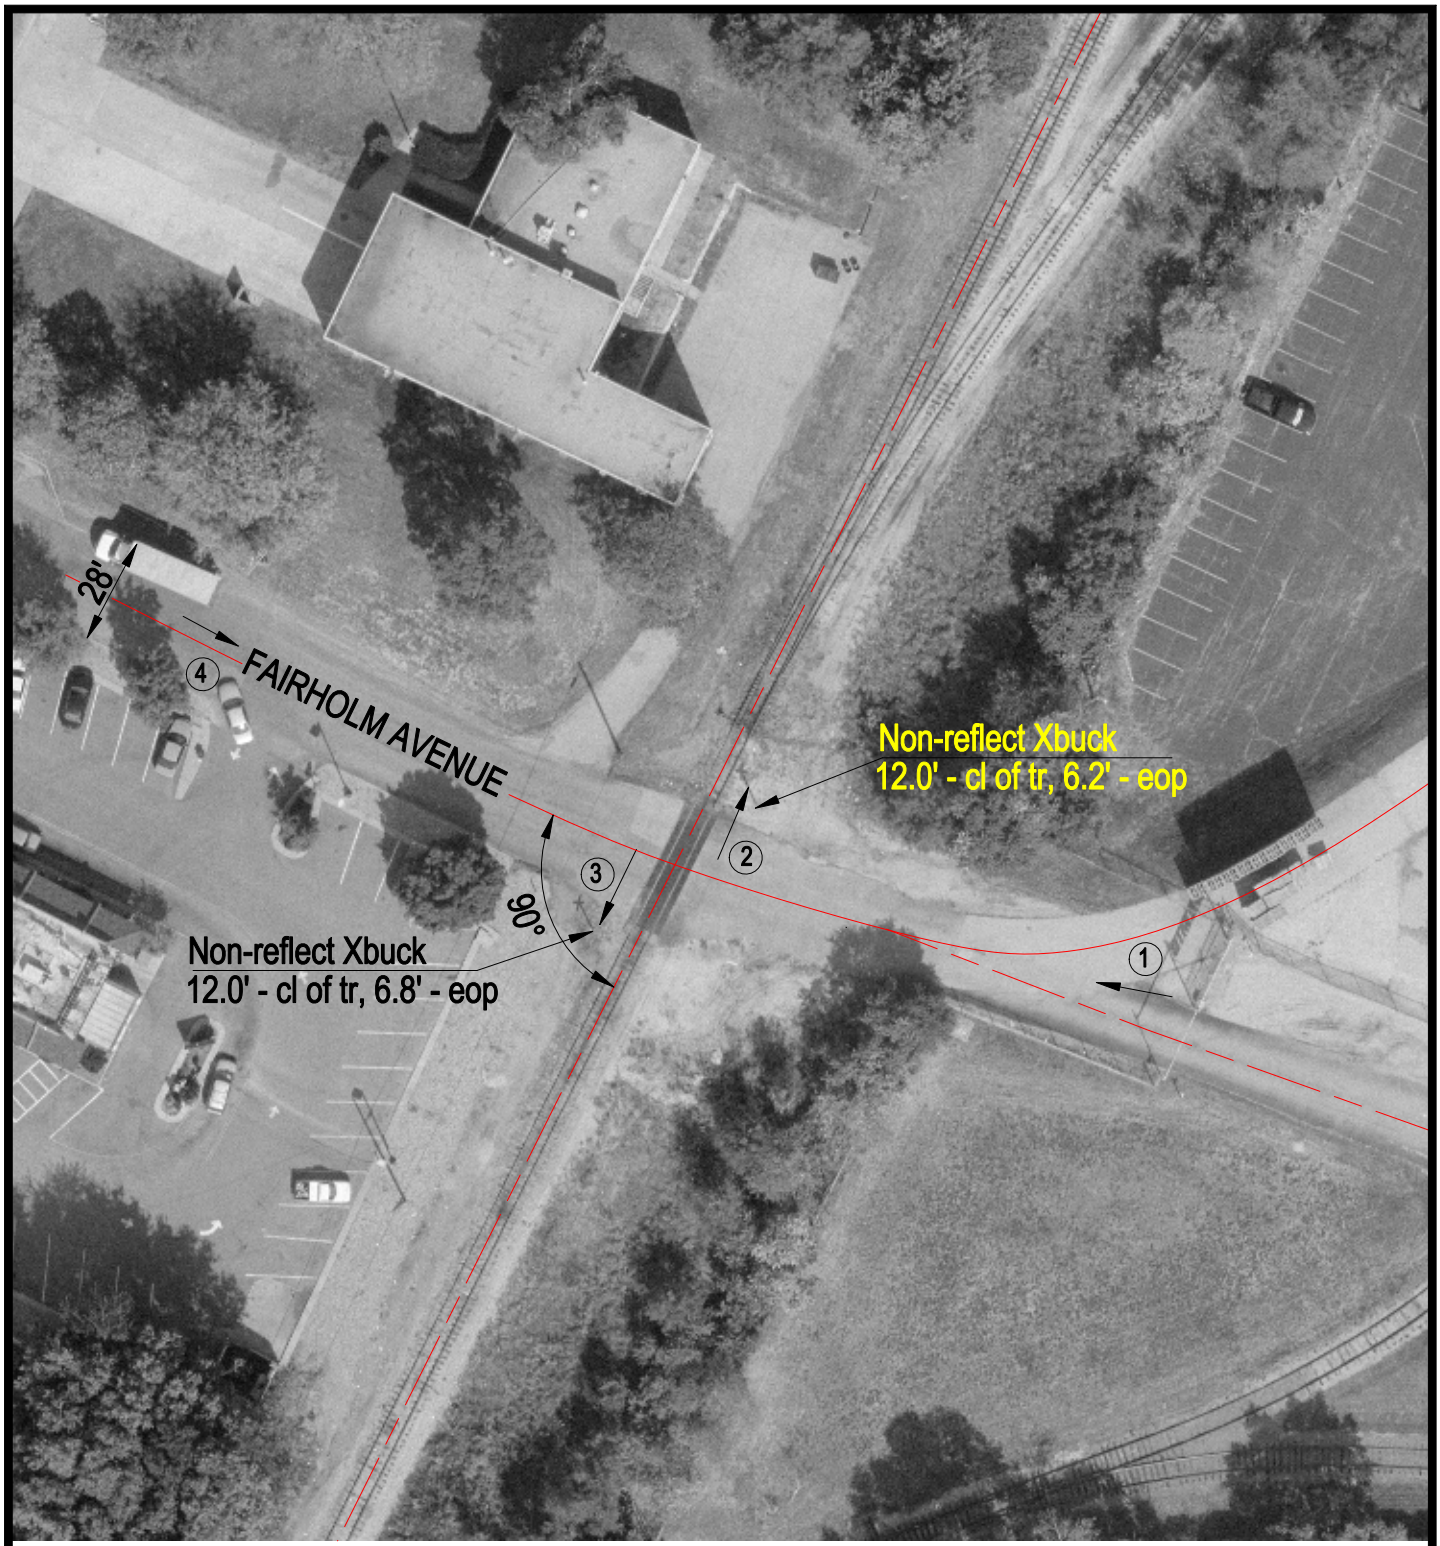

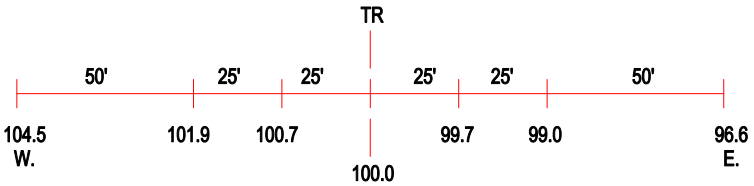

ROAD PROFILE

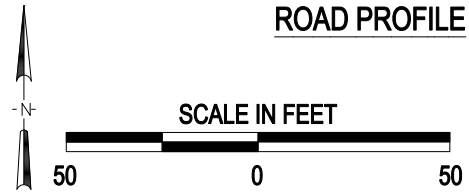

3 Photo Location

Crossing #:	604024J
Location:	Peoria Co., City of Peoria (I)
Lat/Long:	40°42'56" / 89°33'32"
Railroad:	PPU
Street:	Fairholm Avenue
Railroad Milepost:	158.45
Crossing Protection:	Signs

J:\PEORIA\604024J\604024J.DWG 01/18/00 07:20 TFG