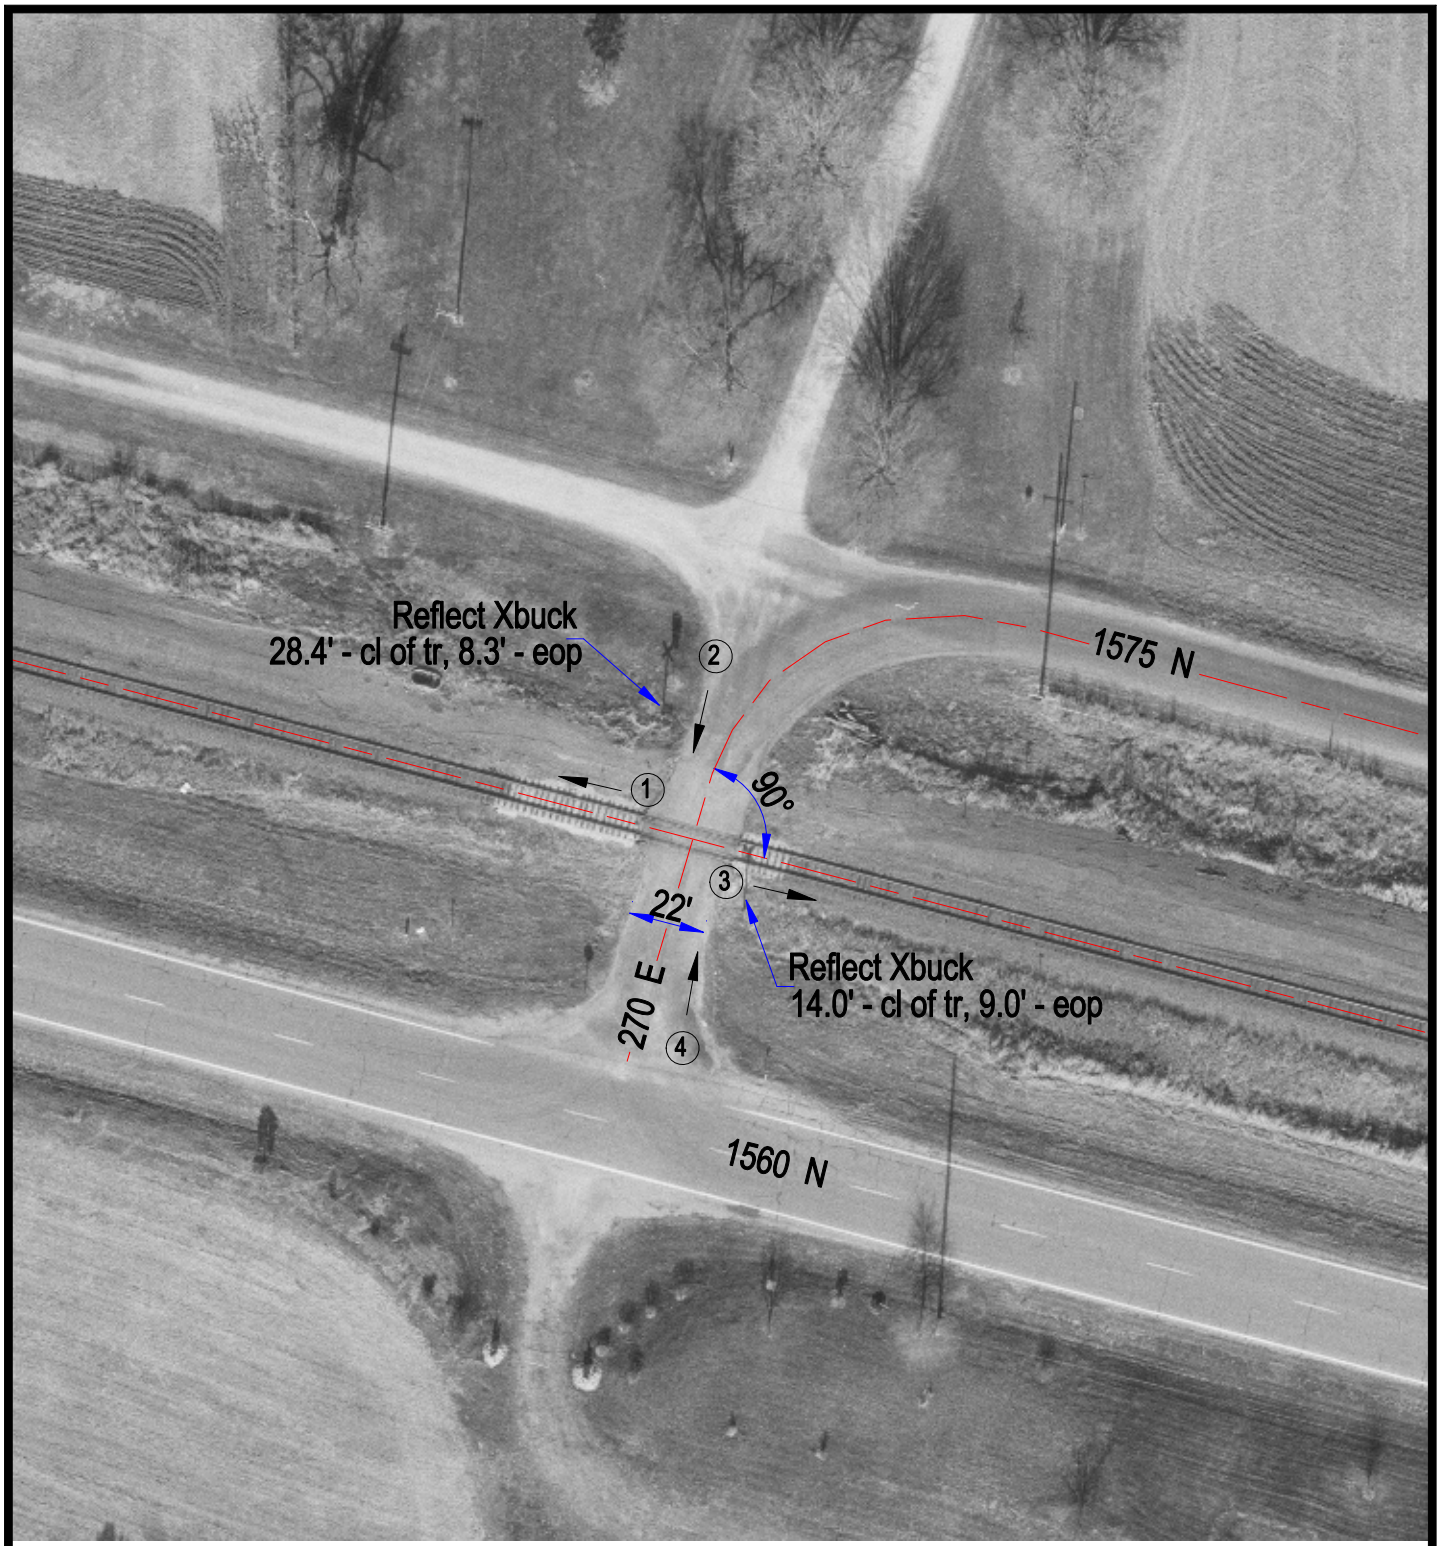

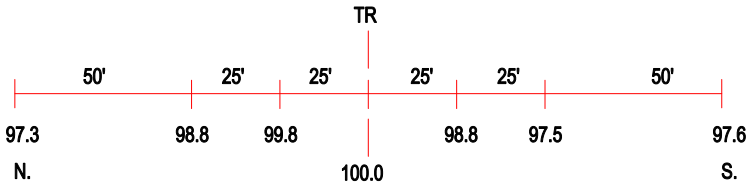

ROAD PROFILE

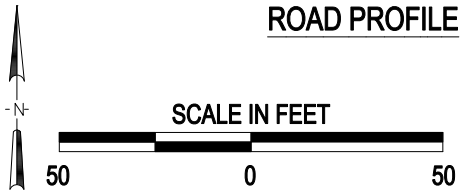

3 Photo Location

Crossing #:	606928J
Location:	Bureau Co., City of Mineral (N)
Lat/Long:	41°22'30" / 89°48'19"
Railroad:	IAIS
Street:	270 E
Railroad Milepost:	140.26
Crossing Protection:	Signs

J:\BUREAU\606928\606928J.DWG 04/06/01 11:50 WAK