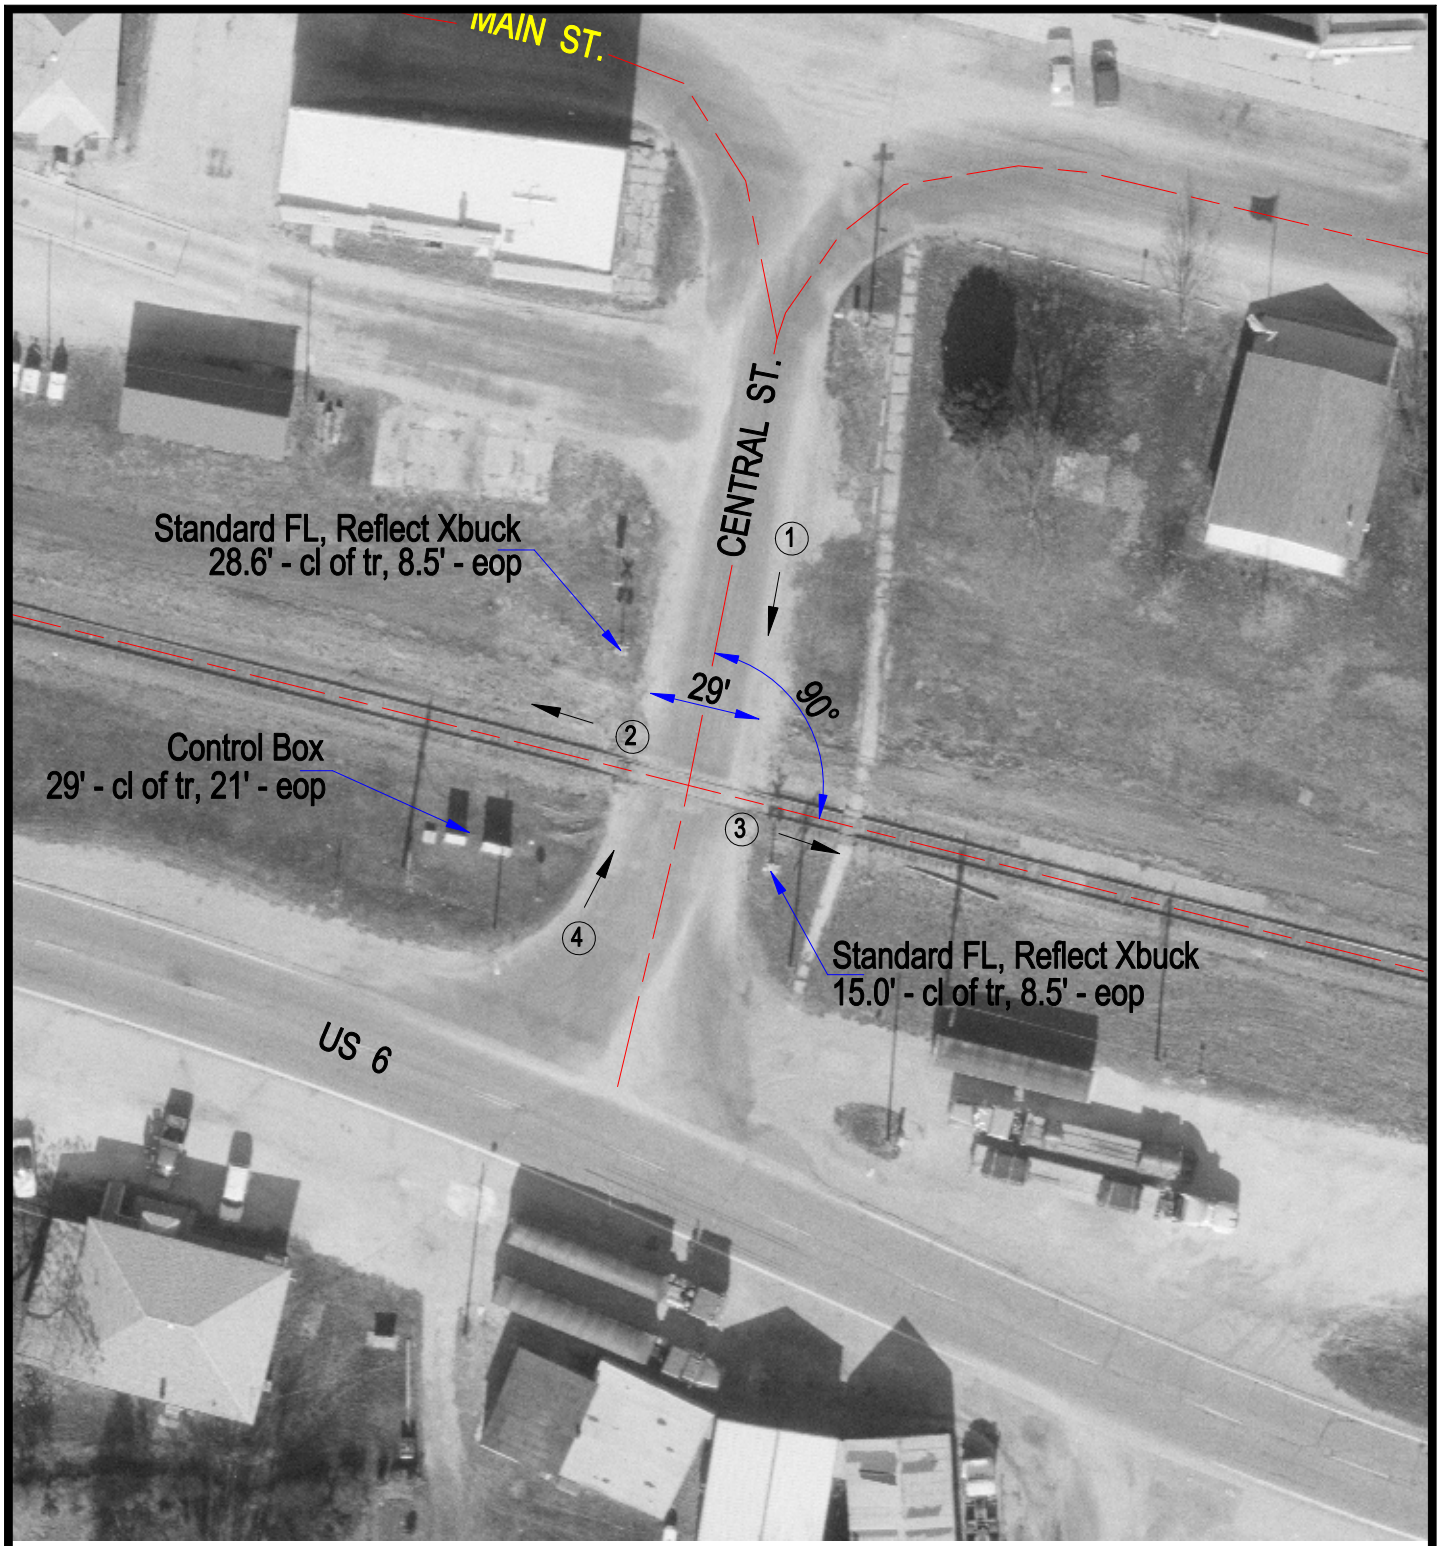

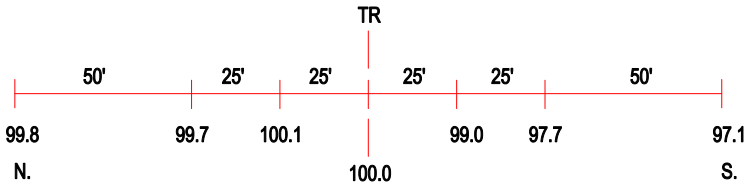

ROAD PROFILE

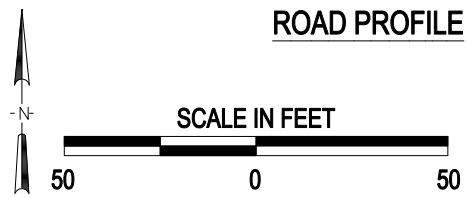

3 Photo Location

Crossing #:	606931S
Location:	Bureau Co., City of Mineral (I)
Lat/Long:	41°22'56" / 89°50'16"
Railroad:	IAIS
Street:	Central St.
Railroad Milepost:	142.00
Crossing Protection:	Train Activated Devices

J:\BUREAU\606931S\606931S.DWG 04/06/01 11:58 WAK