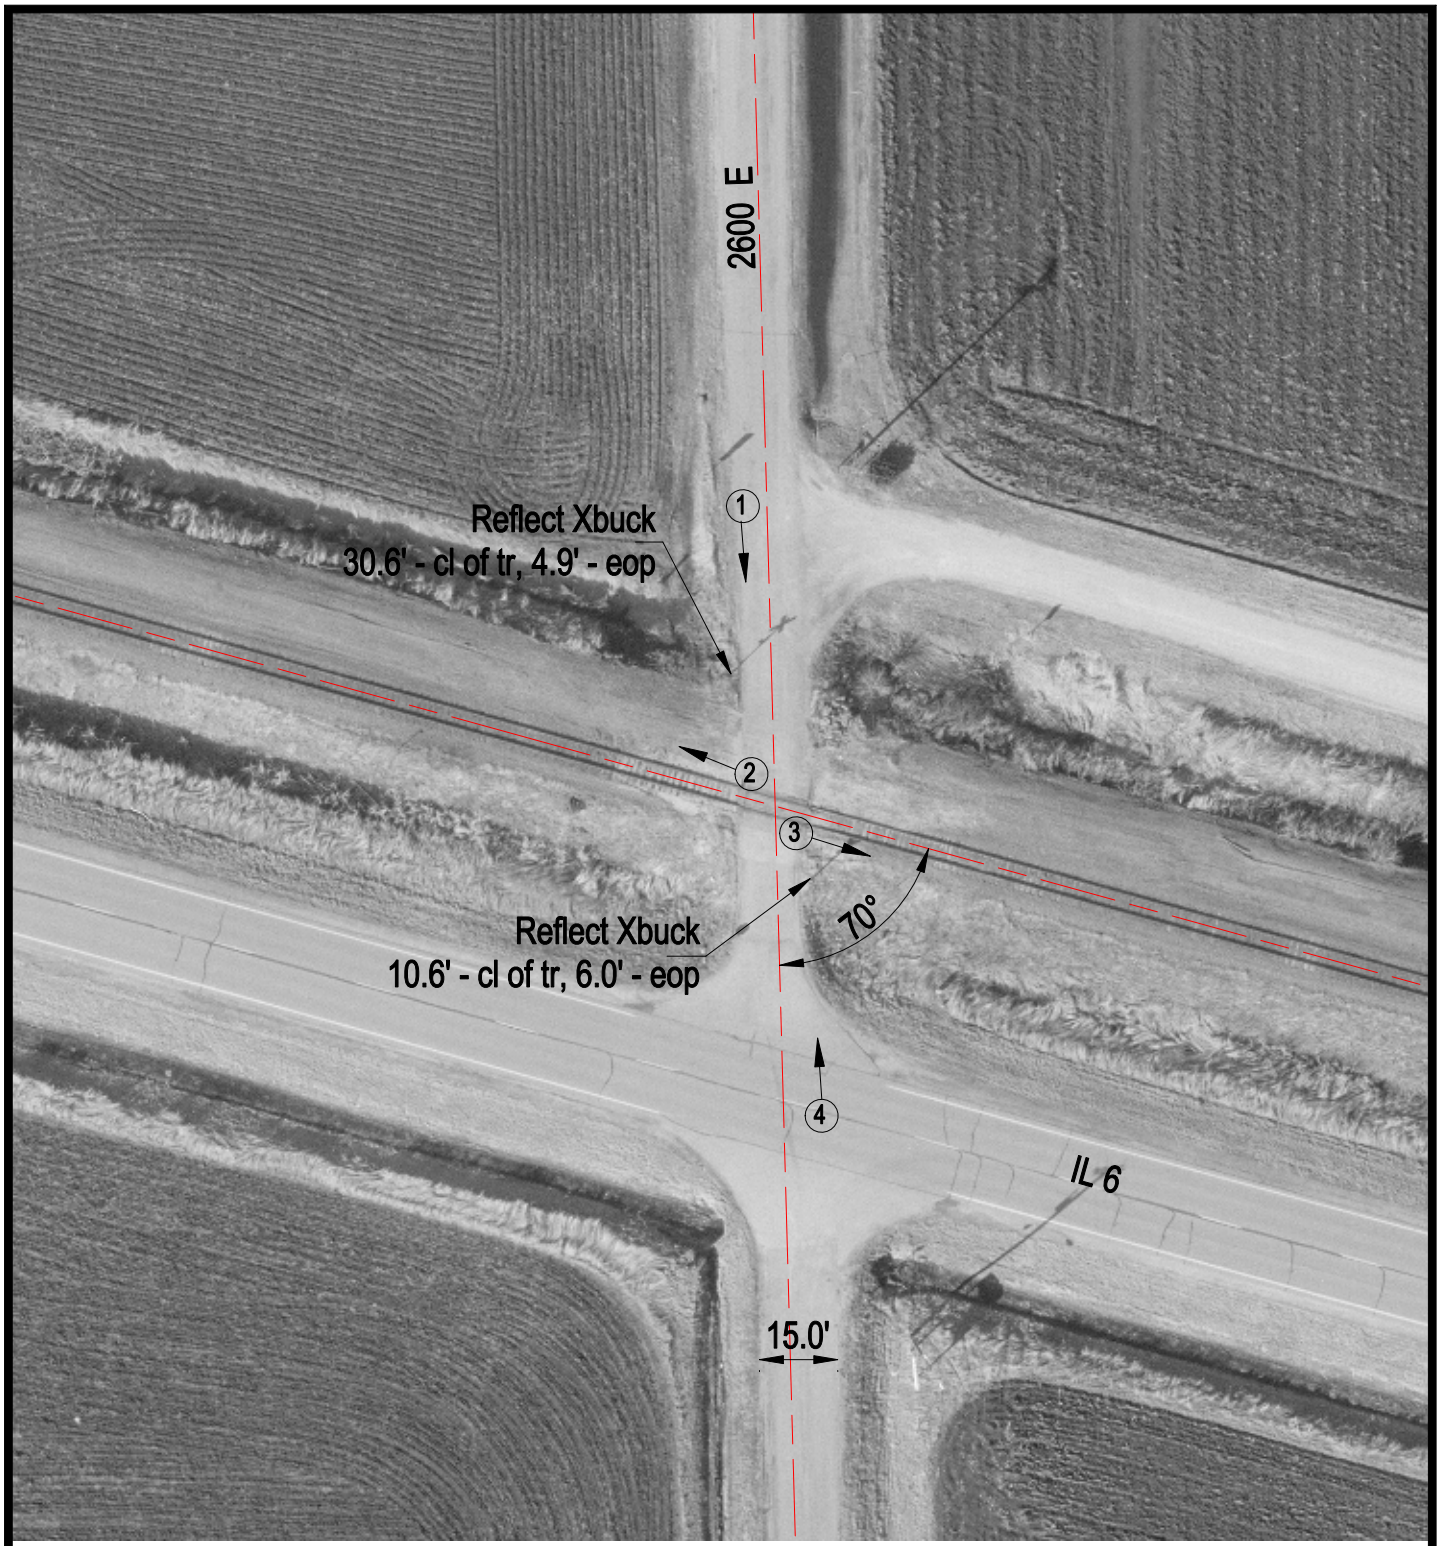

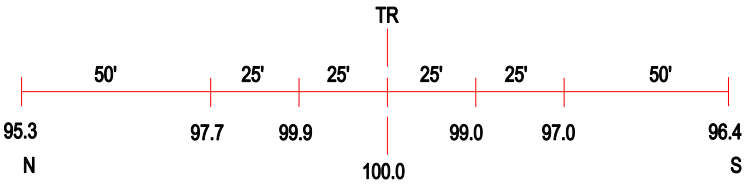

ROAD PROFILE

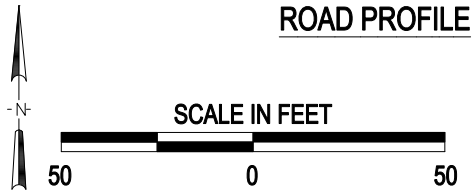

3 Photo Location

Crossing #:	606942E
Location:	Henry Co., City of Annawan (Near)
Lat/Long:	41°24'15" / 89°56'02"
Railroad:	IAIS
Street:	2600 E
Railroad Milepost:	147.22
Crossing Protection:	Sign

J:\HENRY\606942E\606942E.DWG 04/05/01 11:18 WAK