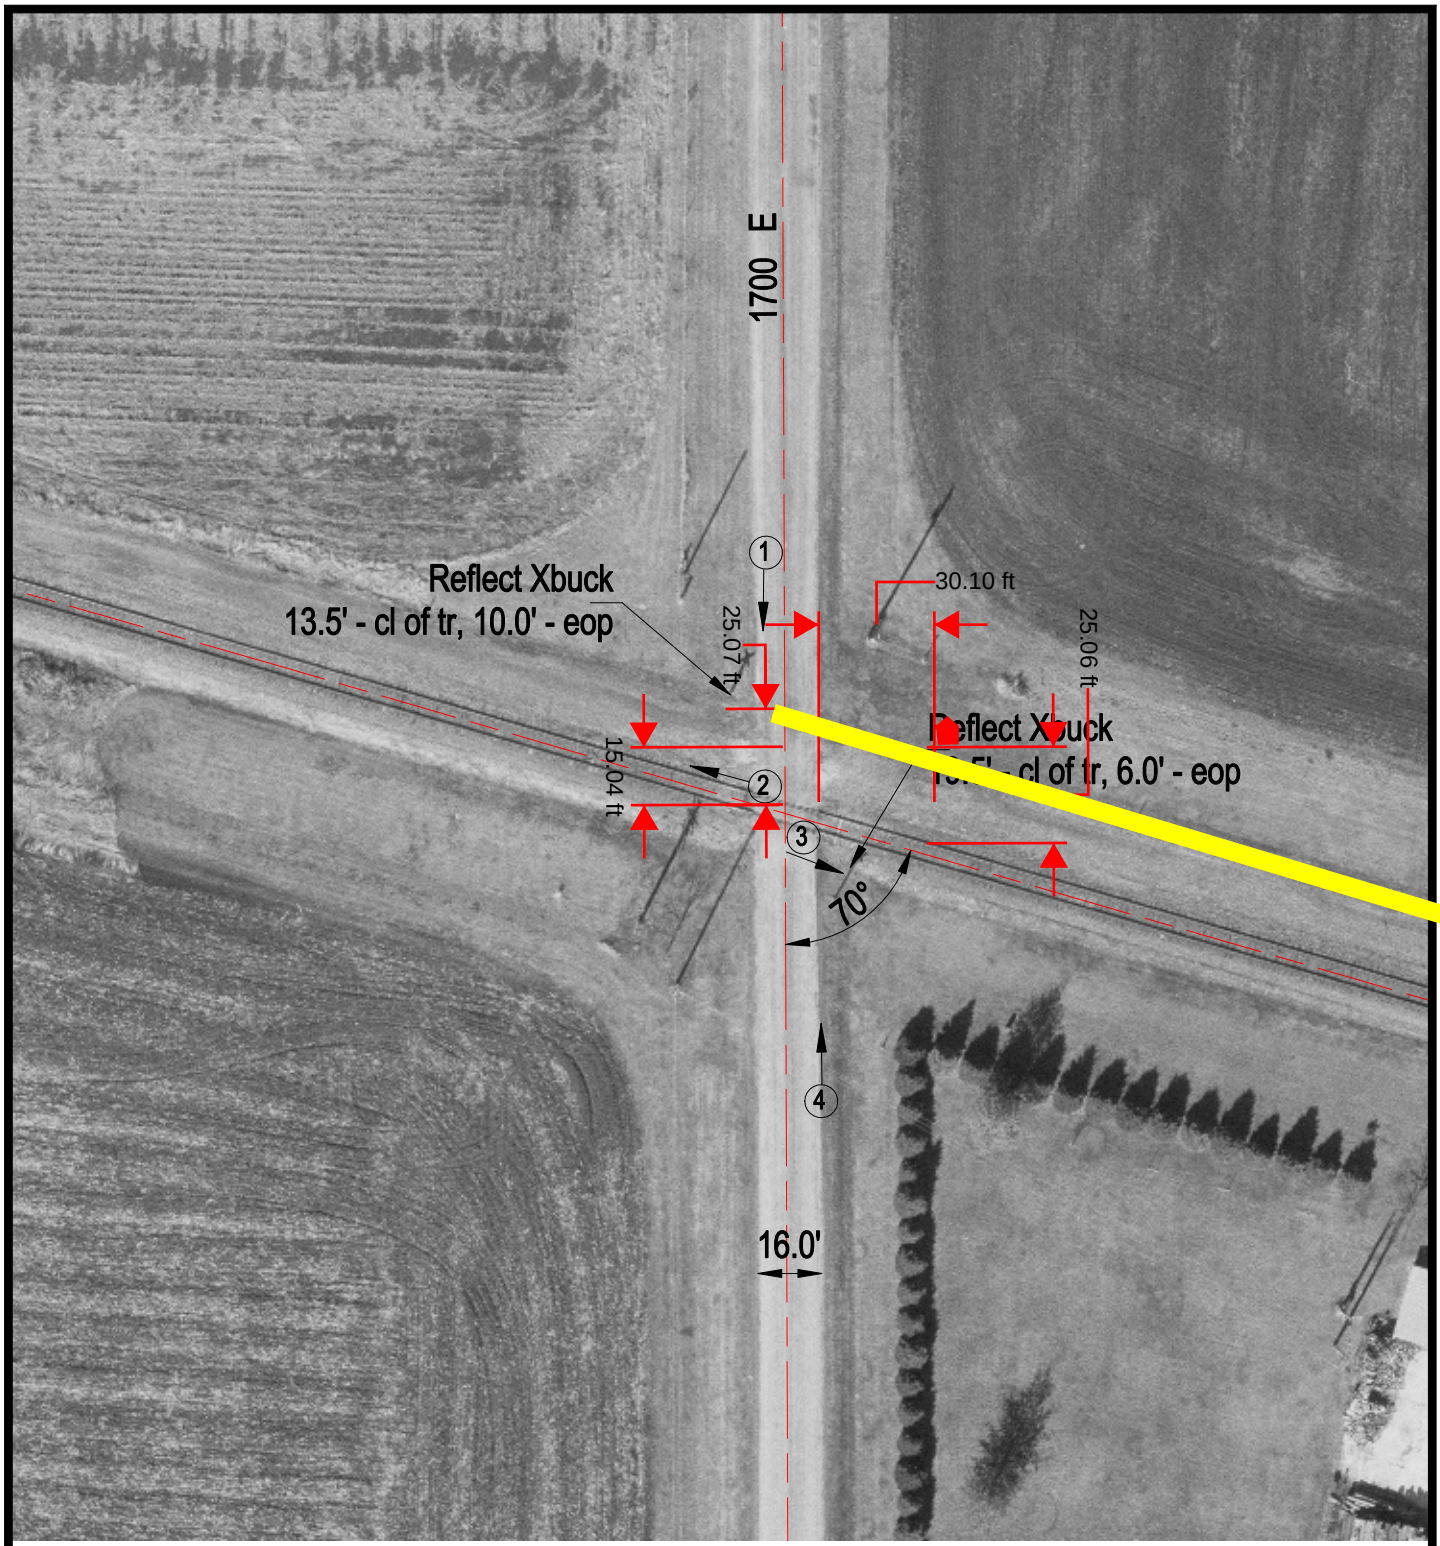

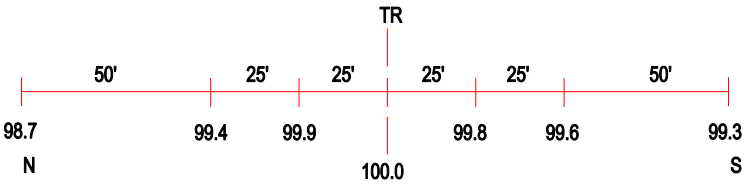

ROAD PROFILE

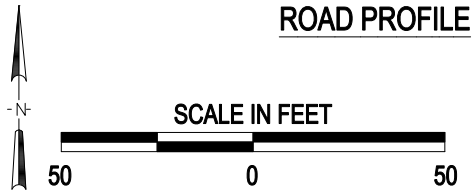

(3) Photo Location

Crossing #:	606957U
Location:	Henry Co., City of Geneseo (Near)
Lat/Long:	41°26'33" / 90°06'19"
Railroad:	IAIS
Street:	1700 E
Railroad Milepost:	156.52
Crossing Protection:	Sign

J:\HENRY\606957U\606957U.DWG 04/05/01 11:41 WAK