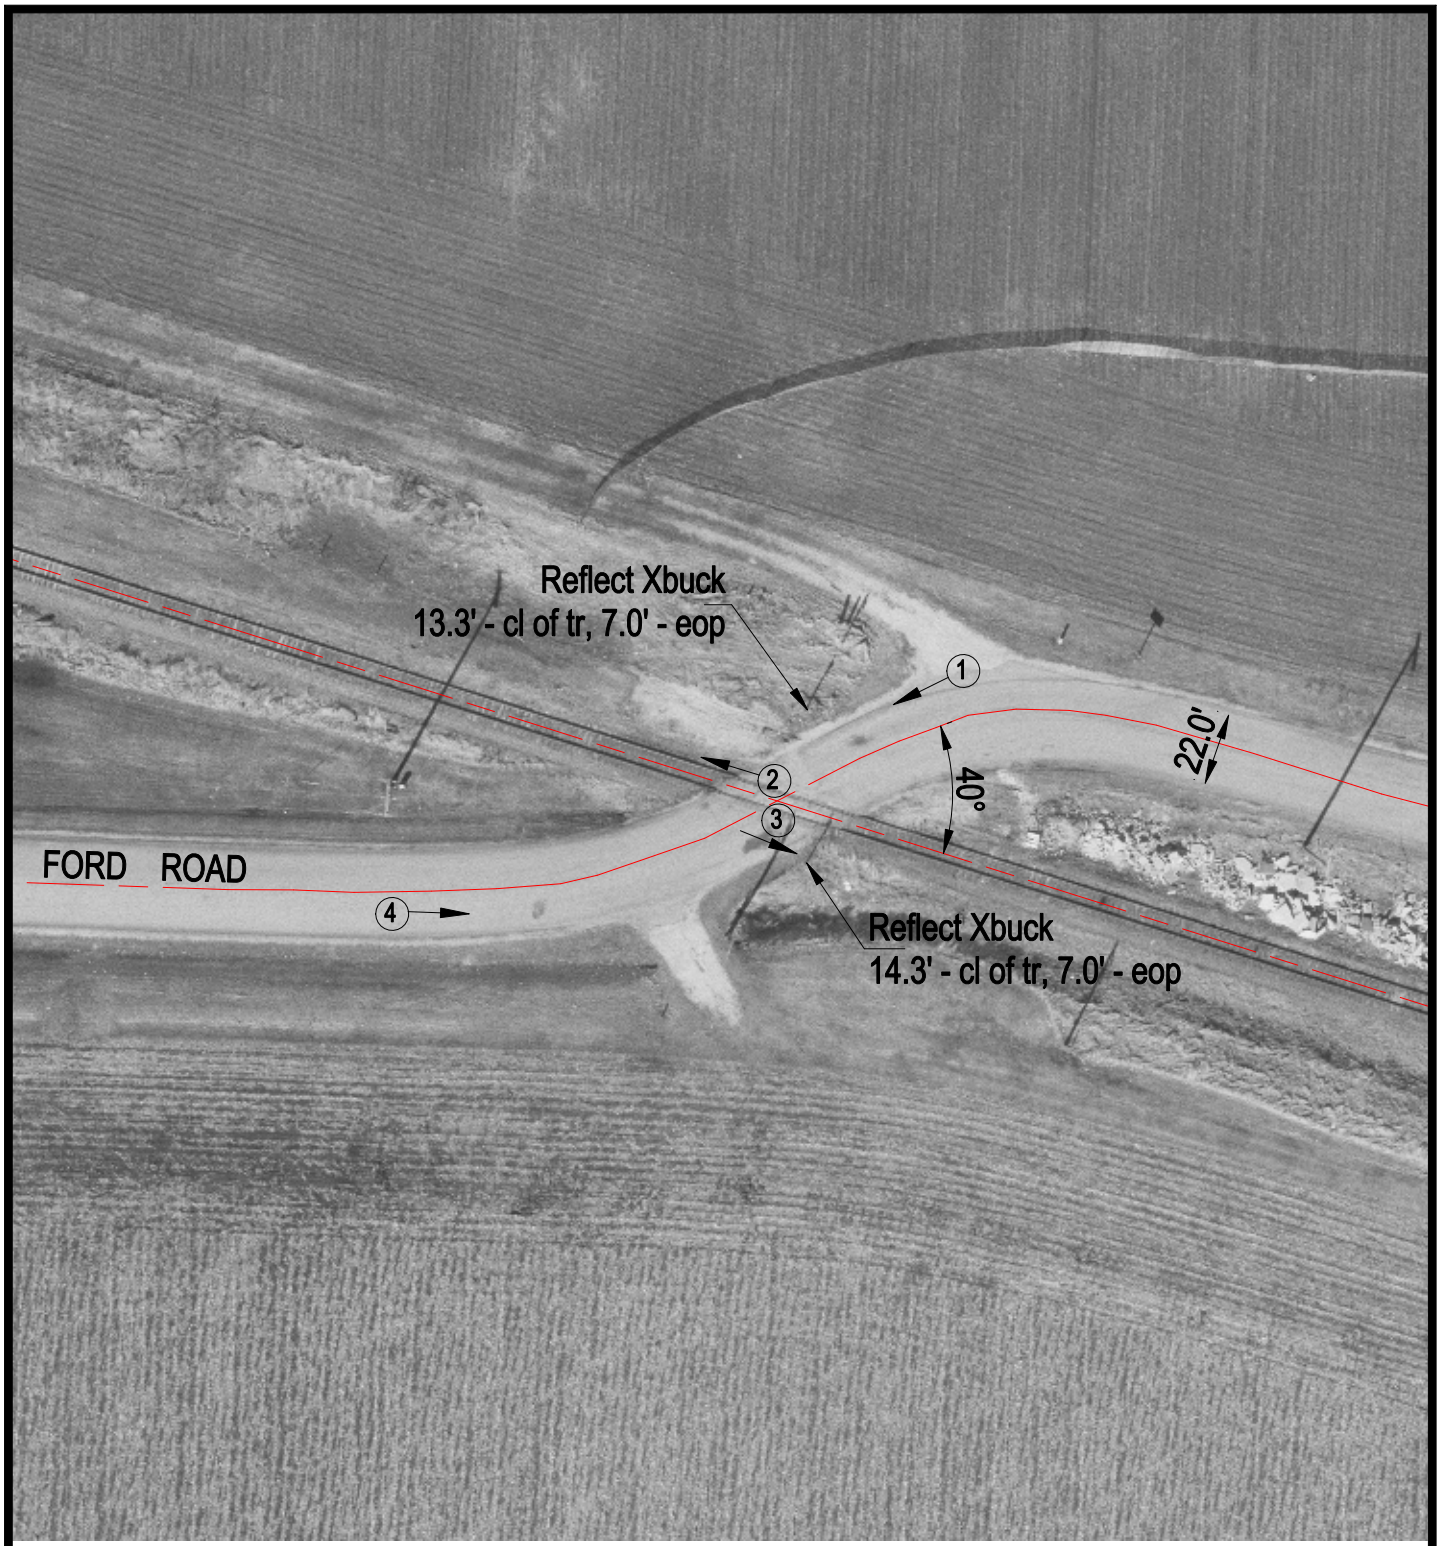

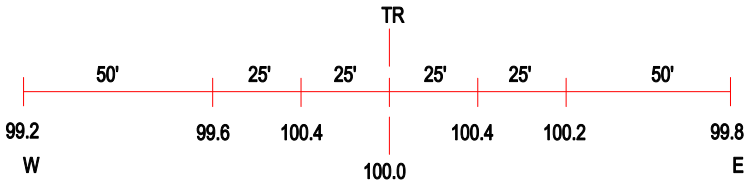

ROAD PROFILE

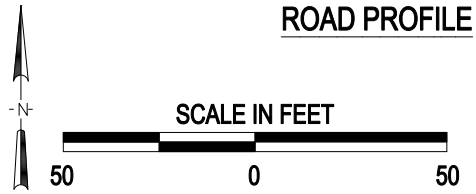

3 Photo Location

Crossing #:	606960C
Location:	Henry Co., City of Geneseo (Near)
Lat/Long:	41°26'50" / 90°07'36"
Railroad:	IAIS
Street:	Ford Road
Railroad Milepost:	157.68
Crossing Protection:	Sign

J:\HENRY\606960C\606960C.DWG 04/05/01 11:49 WAK