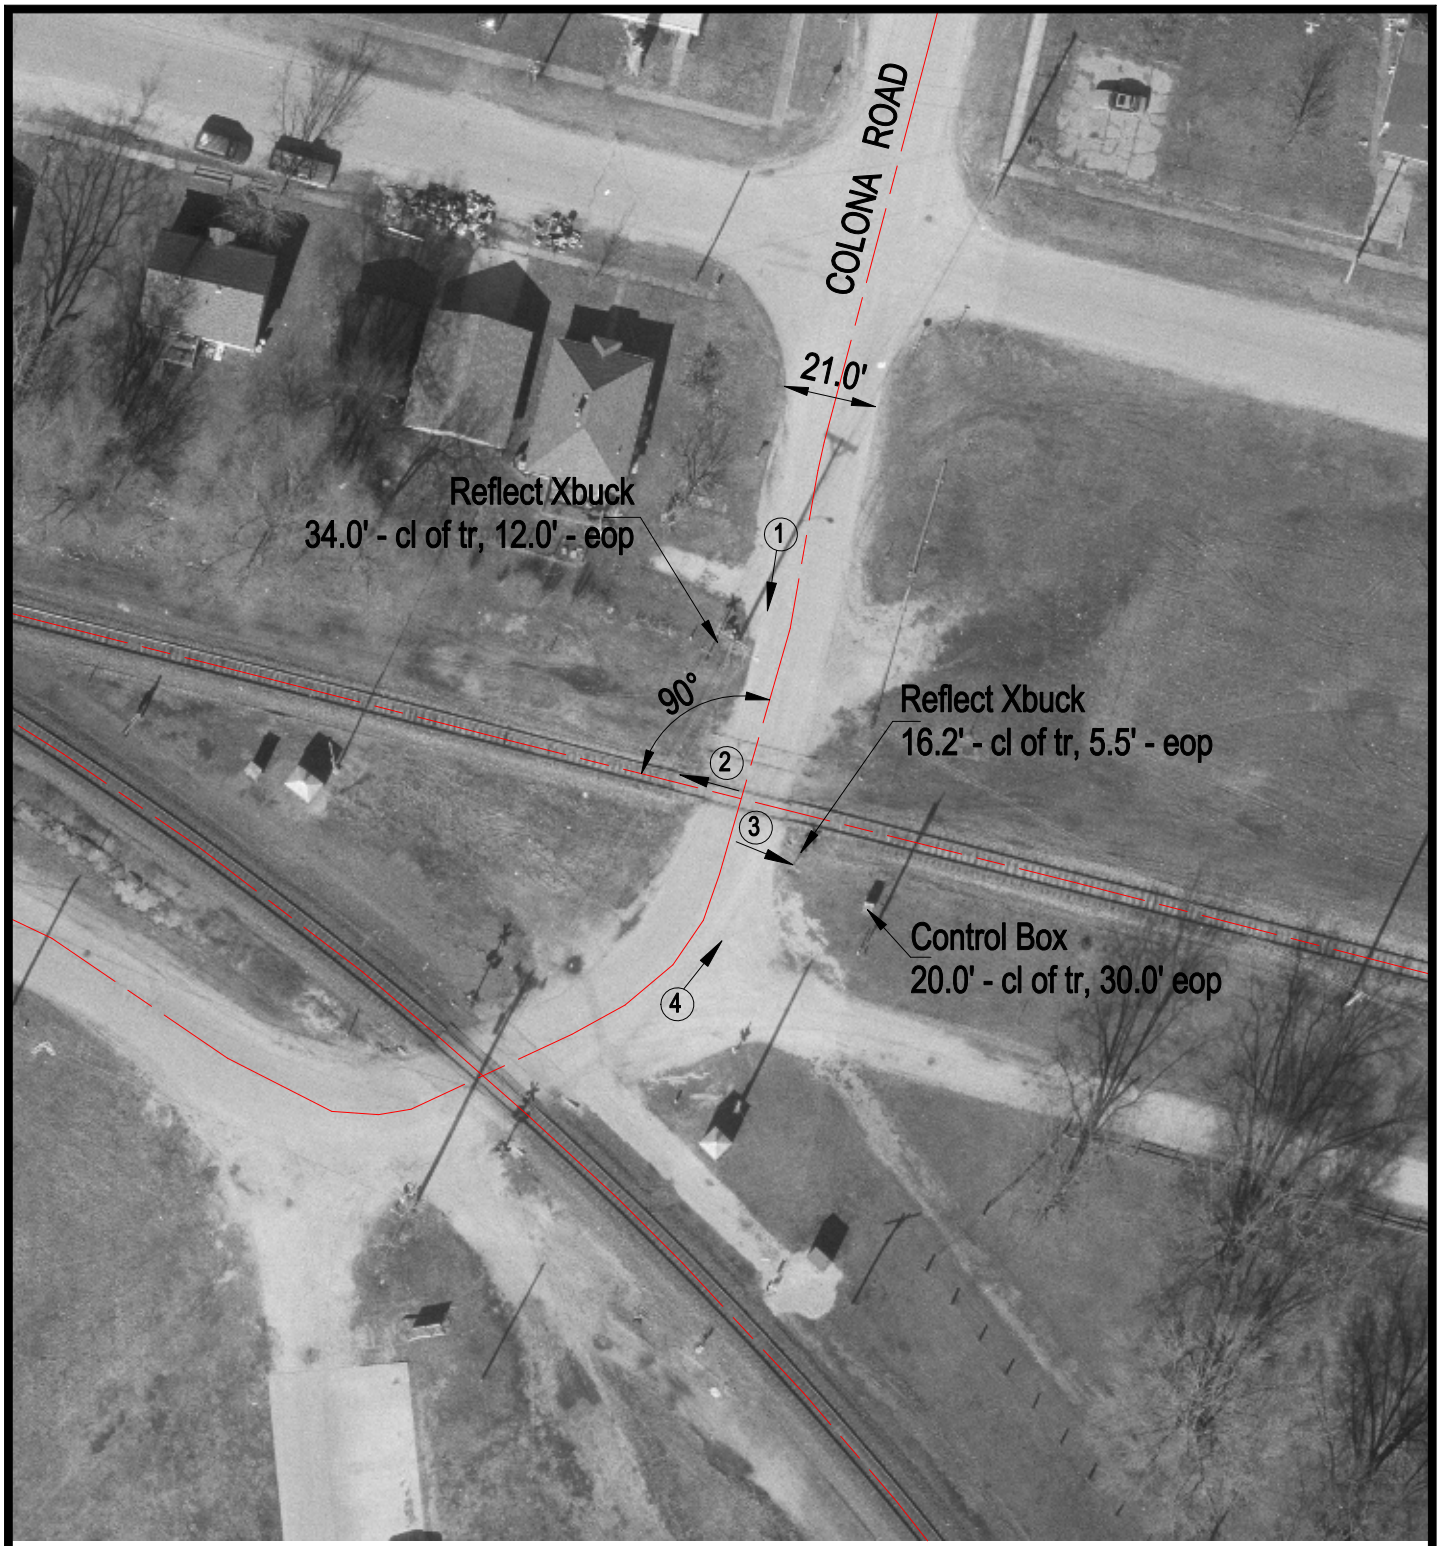

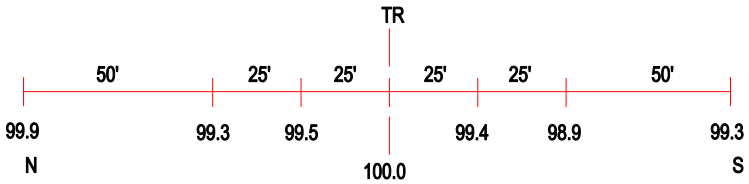

ROAD PROFILE

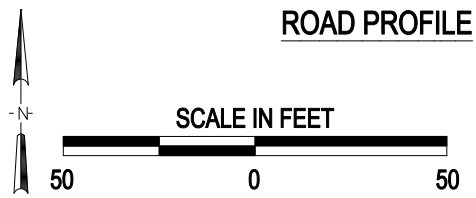

3 Photo Location

Crossing #:	606976Y
Location:	Henry Co., City of Colona (In)
Lat/Long:	41°28'55" / 90°21'11"
Railroad:	IAIS
Street:	Colona Road
Railroad Milepost:	169.72
Crossing Protection:	Sign

J:\HENRY\606976Y\606976Y.DWG 04/05/01 12:22 WAK