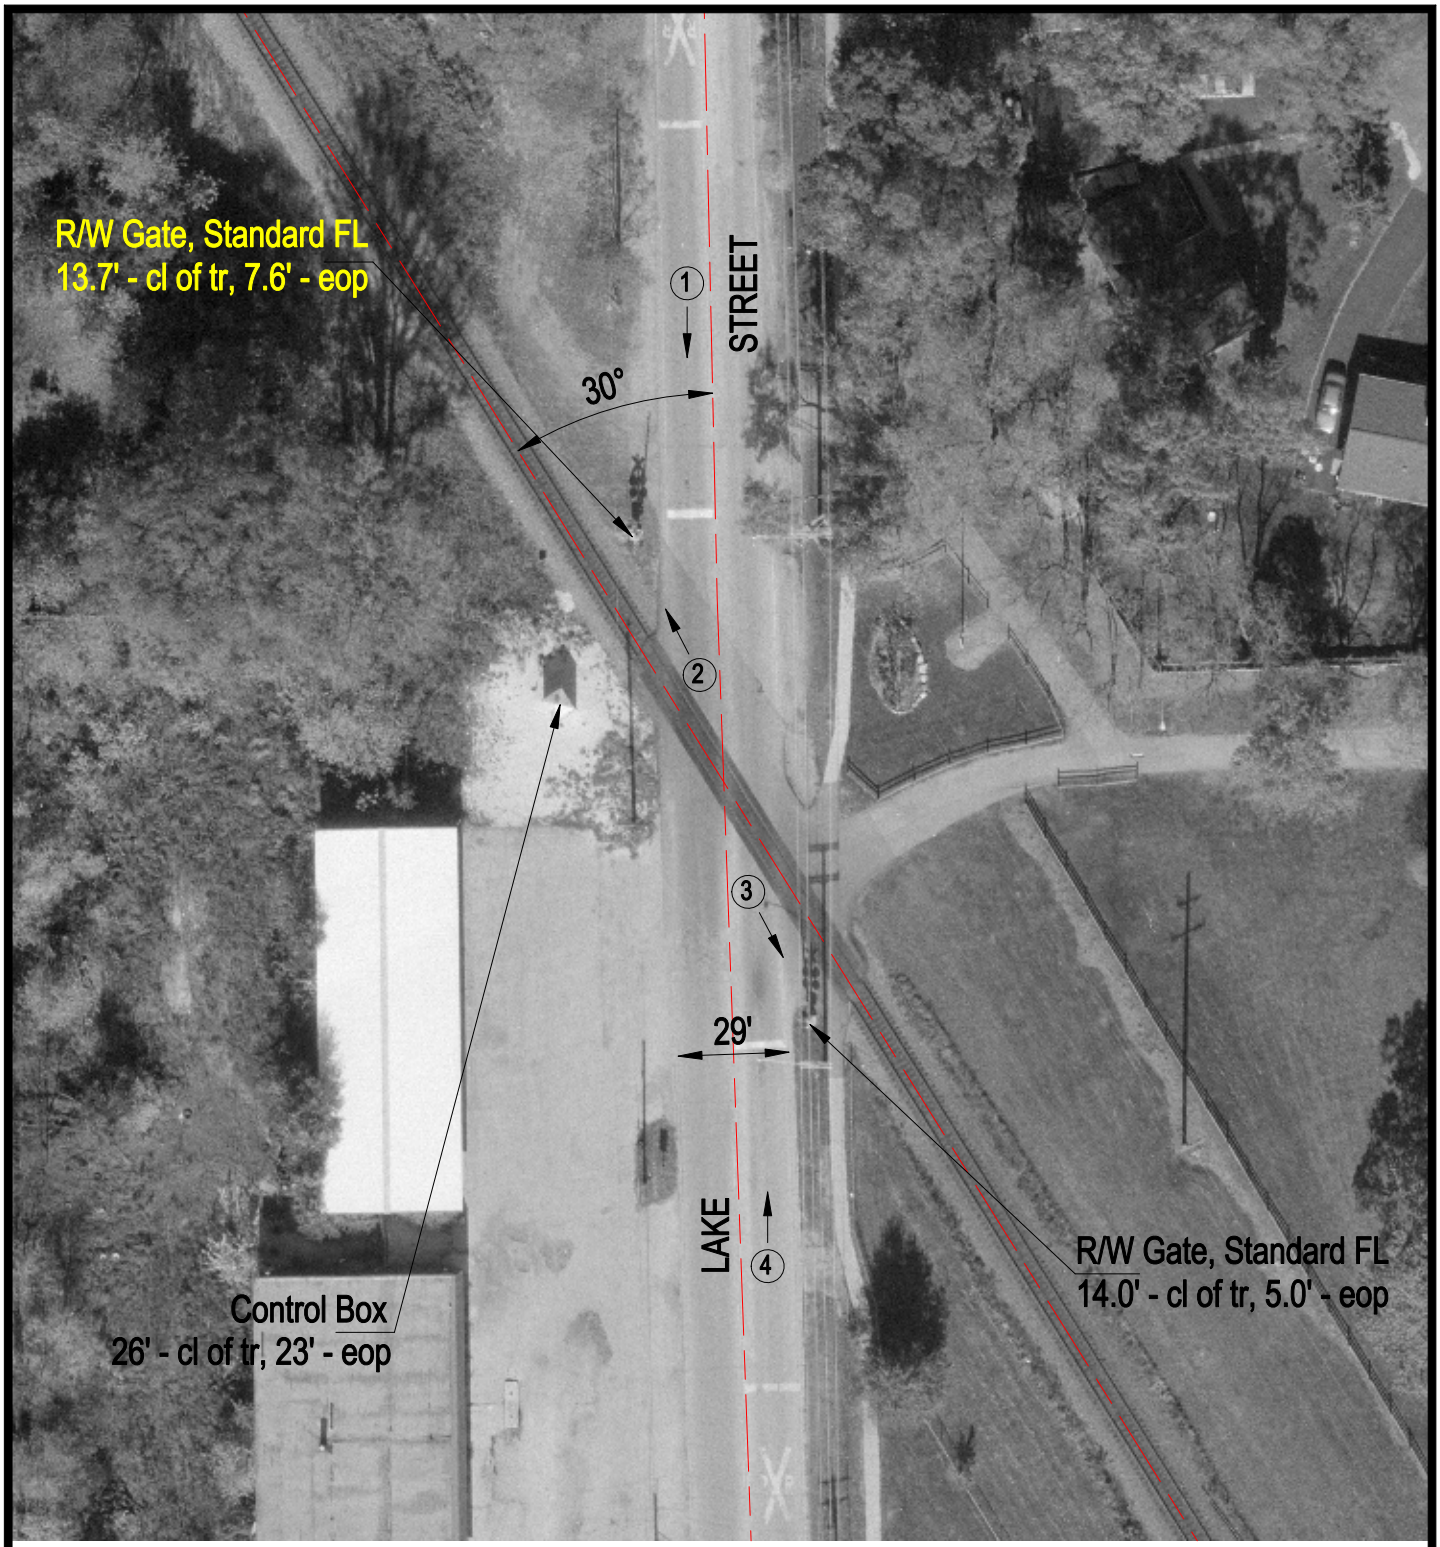

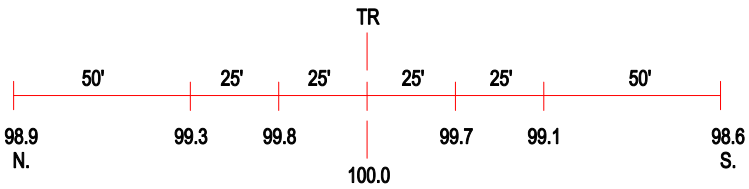

ROAD PROFILE

3 Photo Location

Crossing #:	689725H
Location:	Lake Co., City of Grays Lake (I)
Lat/Long:	42°21'06" / 88°02'38"
Railroad:	WC
Street:	Lake Street
Railroad Milepost:	45.99
Crossing Protection:	Train Activated Devices