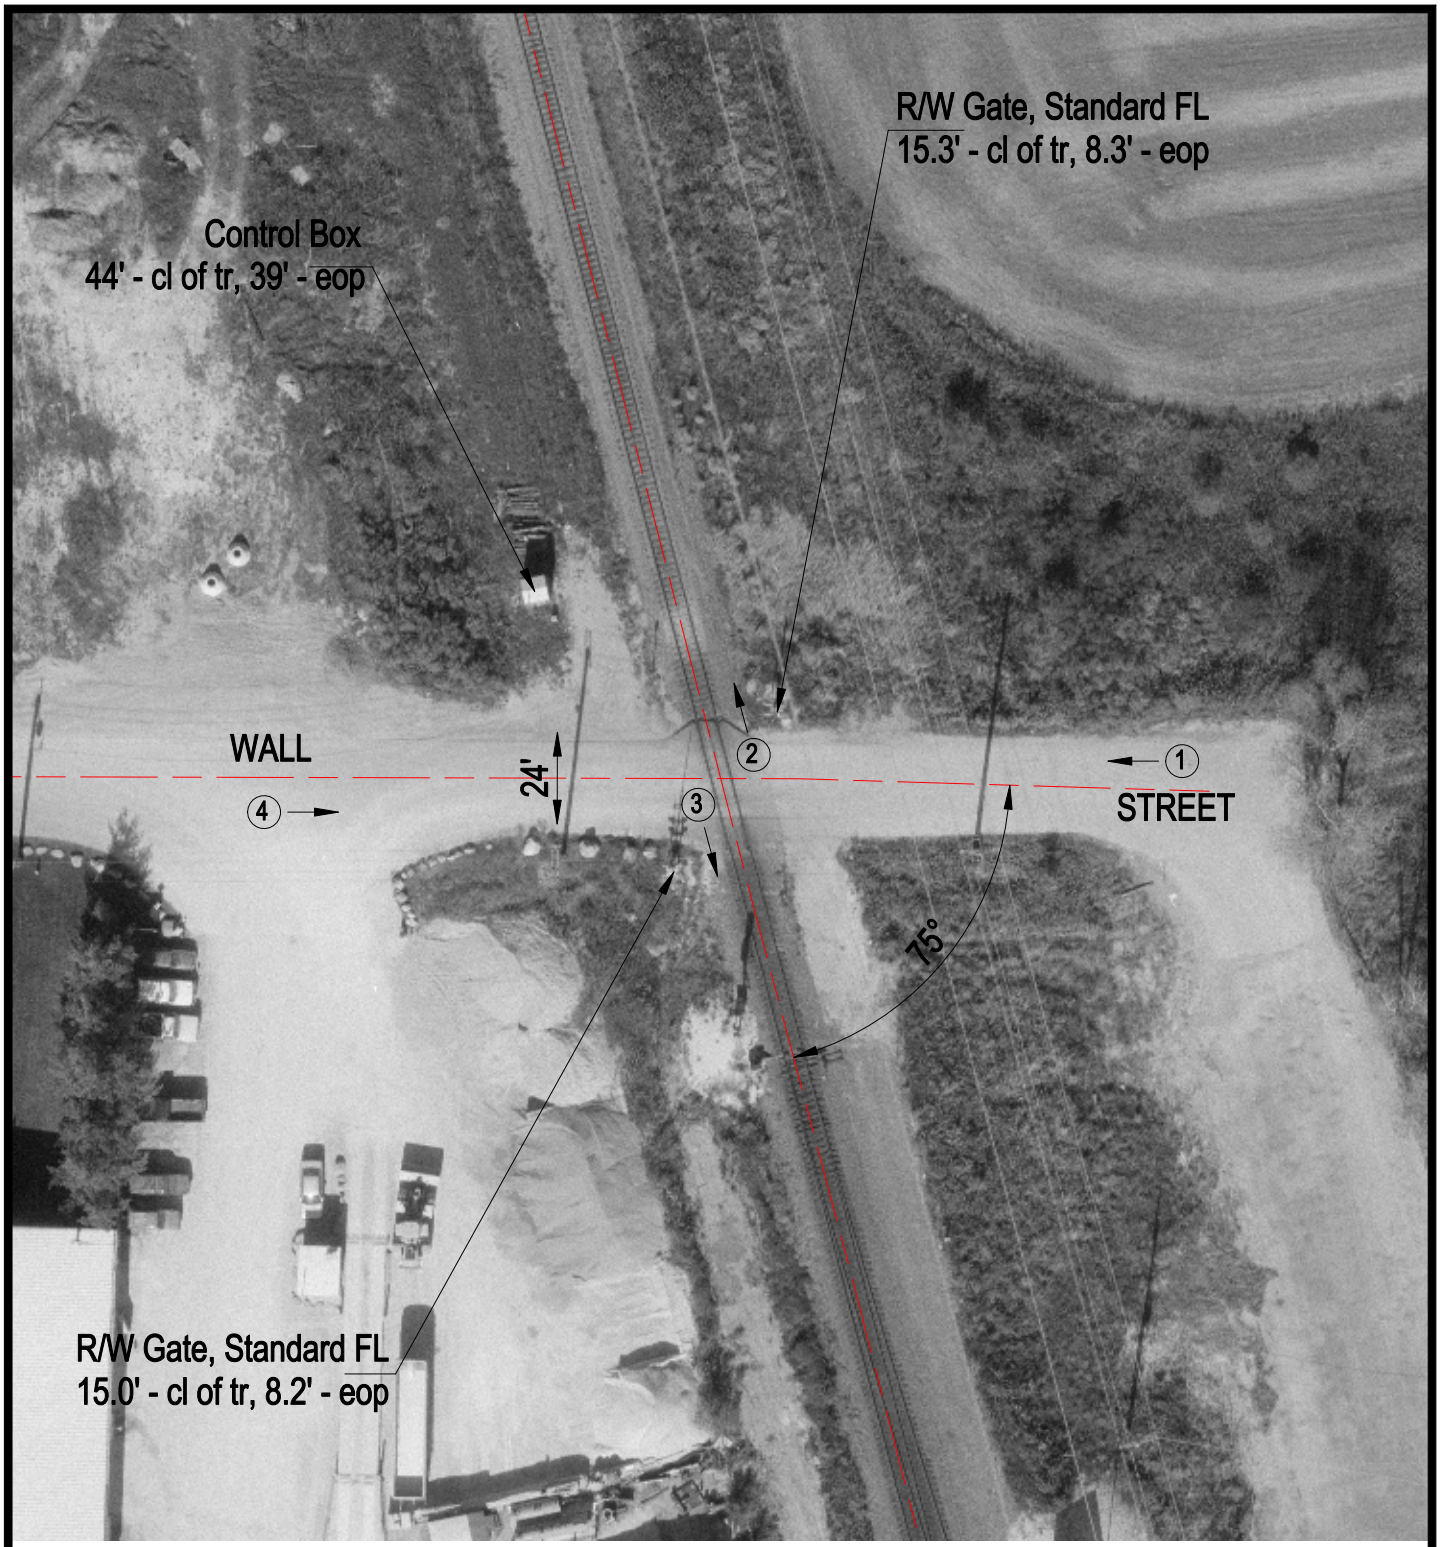

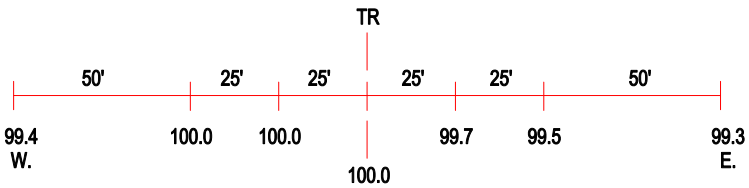

ROAD PROFILE

3 Photo Location

Crossing #:	689738J
Location:	Lake Co., City of Lake Villa (N)
Lat/Long:	42°26'19" / 88°05'19"
Railroad:	WC
Street:	Wall Street
Railroad Milepost:	52.50
Crossing Protection:	Train Activated Devices