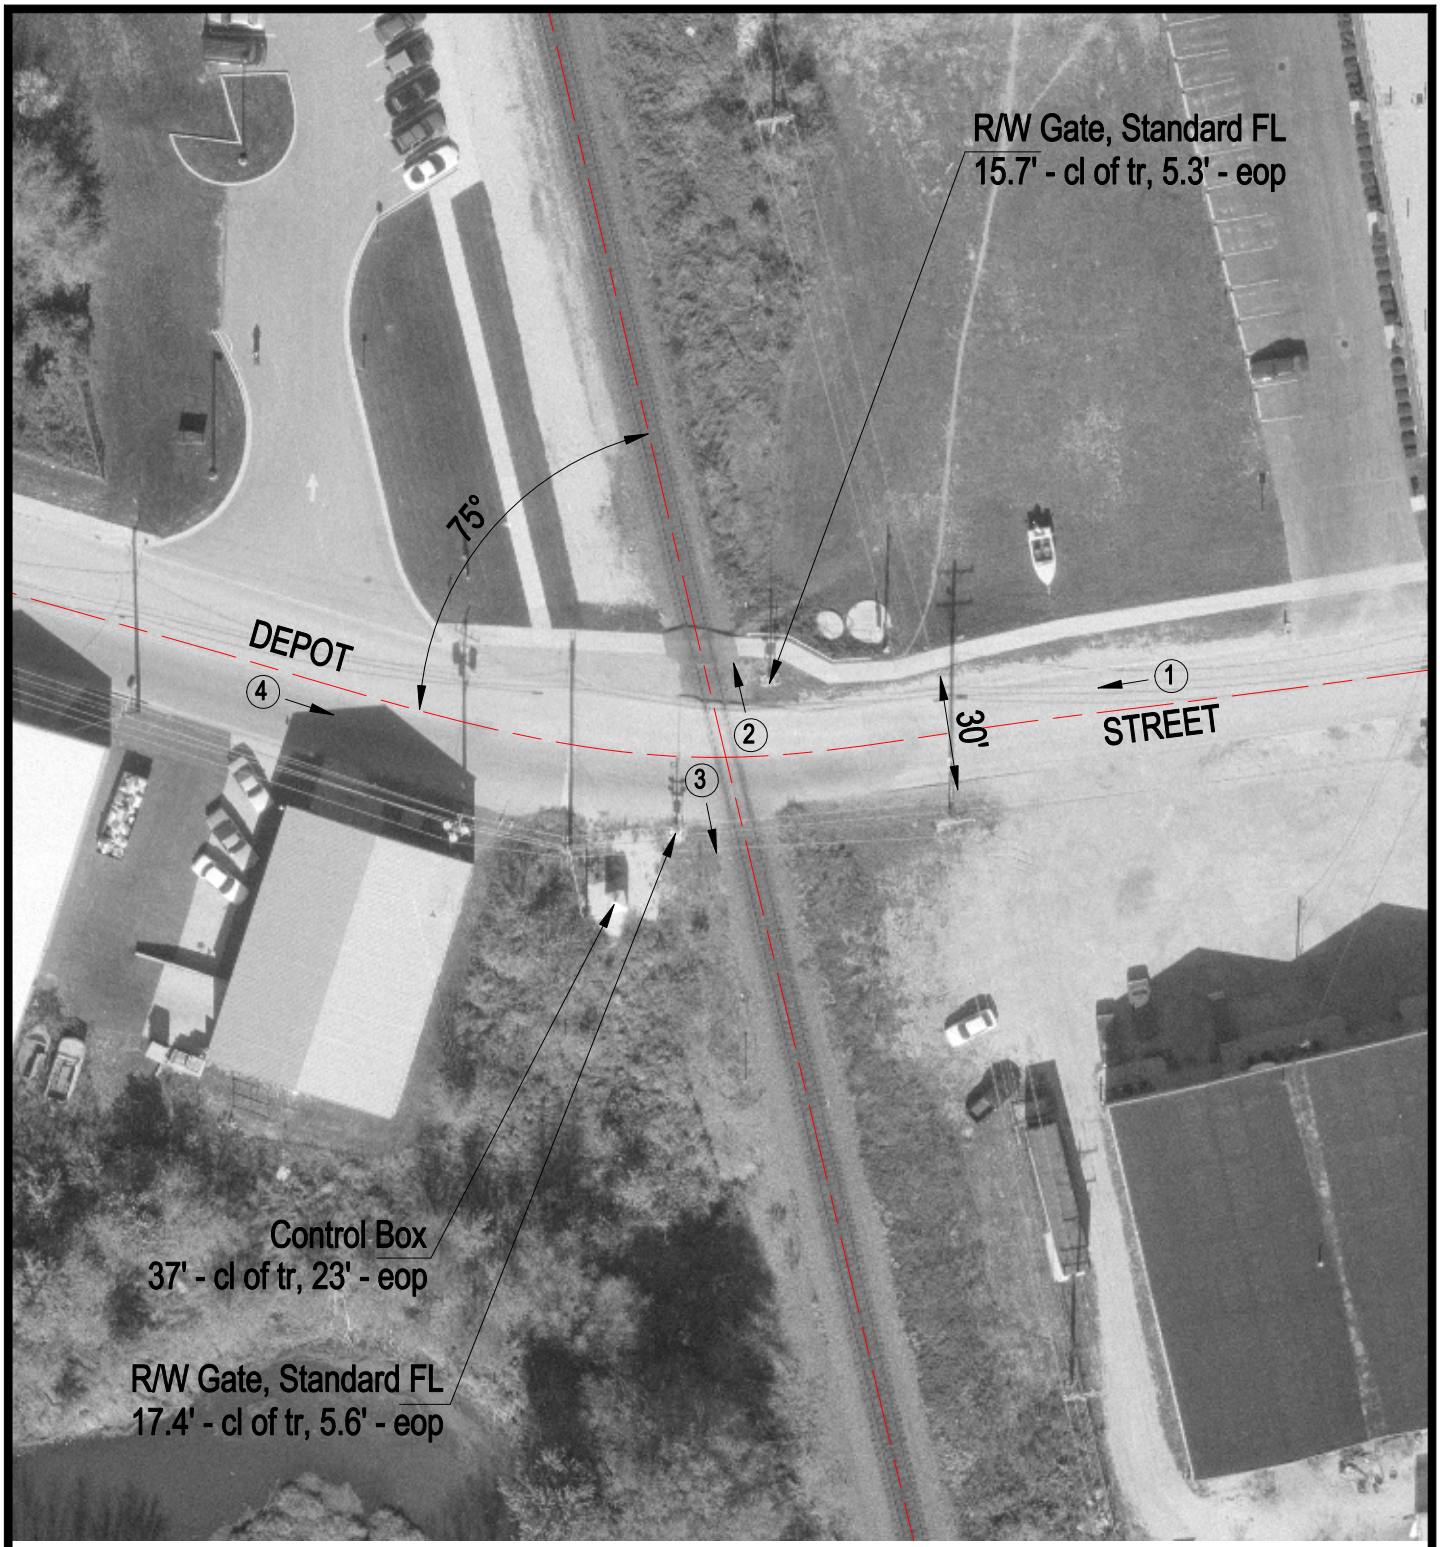

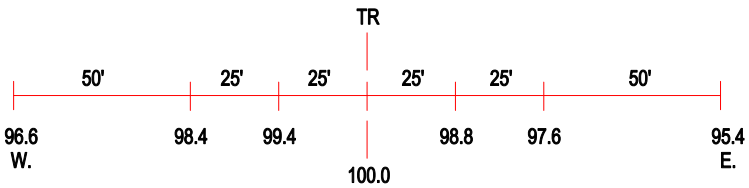

ROAD PROFILE

3 Photo Location

Crossing #:	689746B
Location:	Lake Co., City of Antioch (I)
Lat/Long:	42°28'47" / 88°05'31"
Railroad:	WC
Street:	Depot Street
Railroad Milepost:	55.31
Crossing Protection:	Train Activated Devices