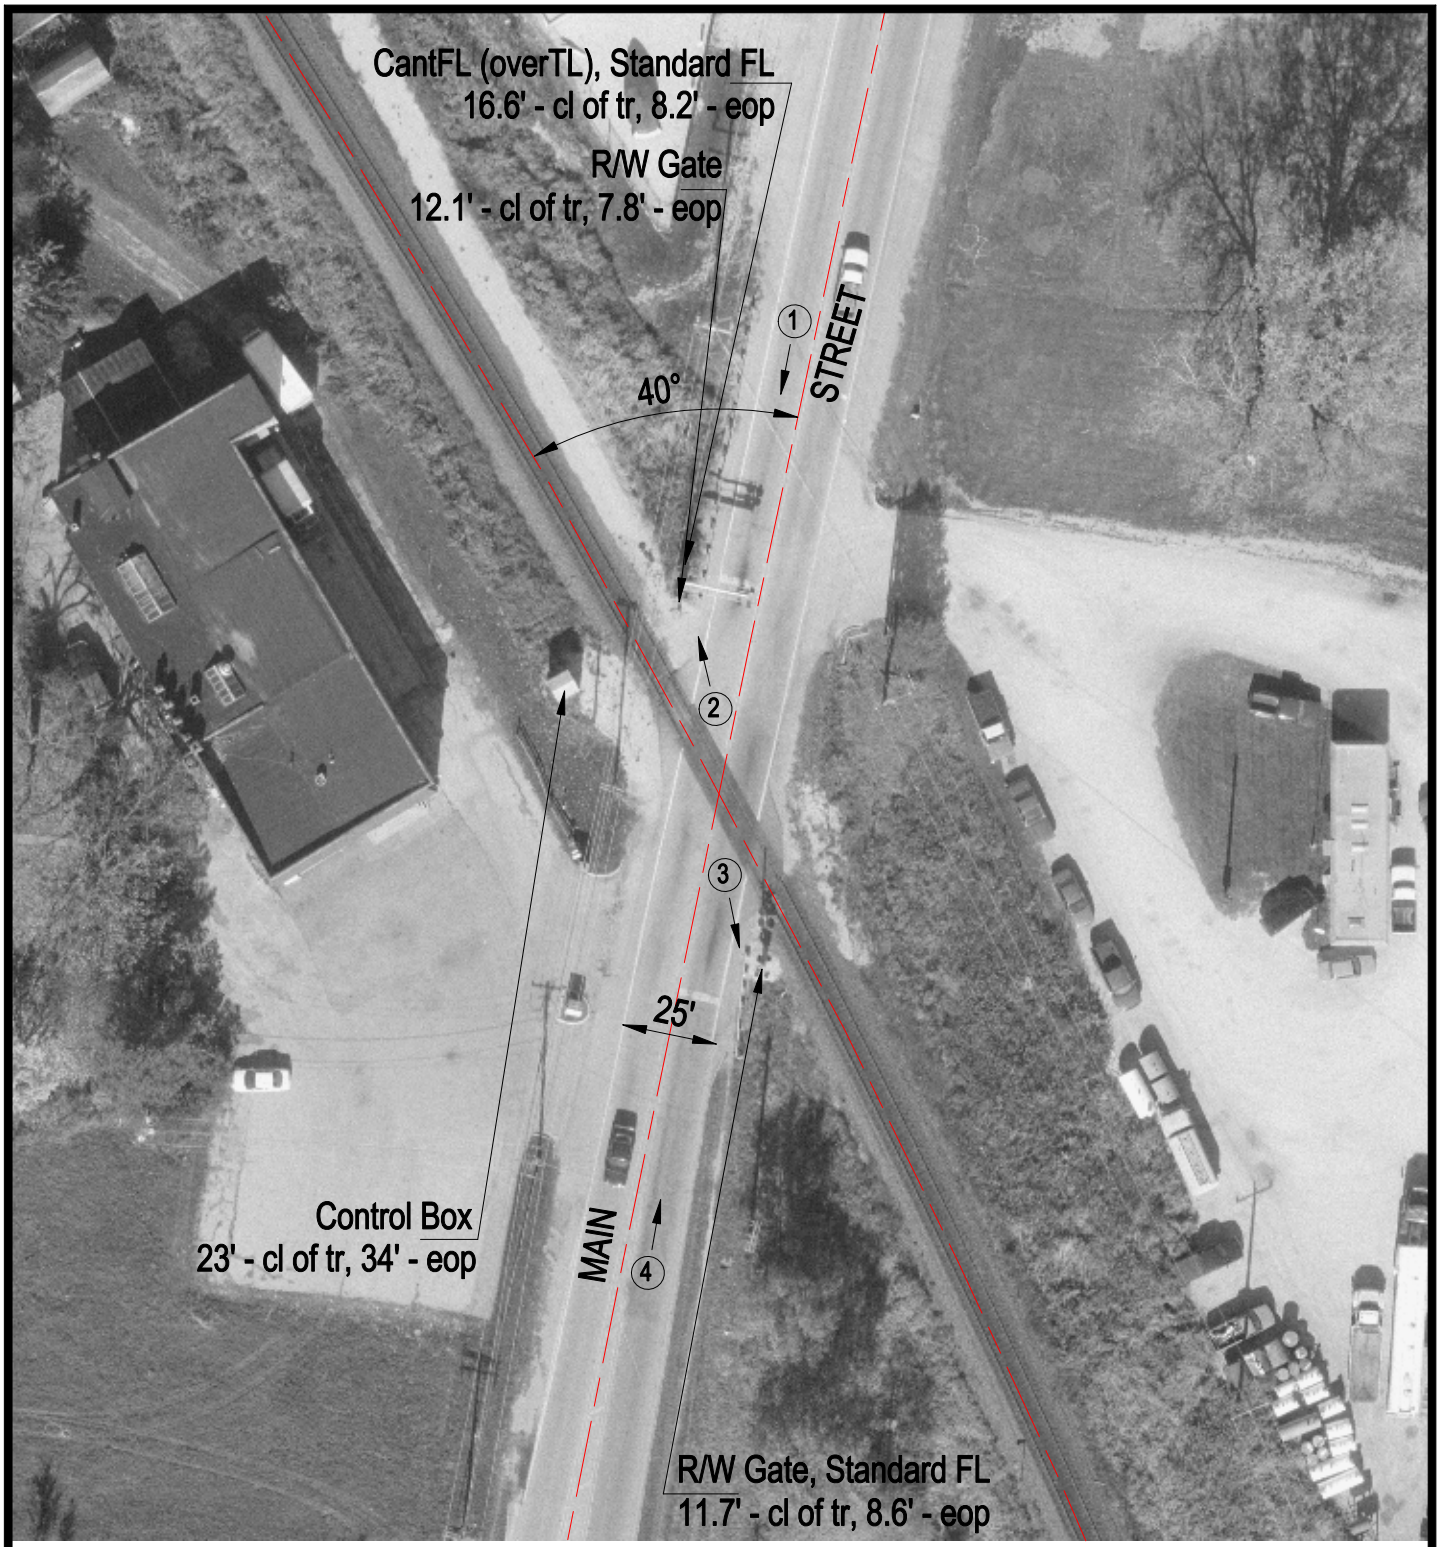


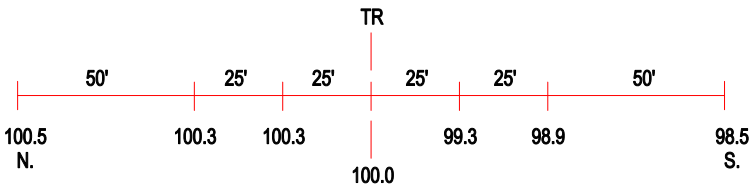


ROAD PROFILE

3 Photo Location

| | |
|---|---|
| Crossing #: | 689751X |
| Location: | Lake Co., City of Antioch (I) |
| Lat/Long: | 42°29'23" / 88°05'44" |
| Railroad: | WC |
| Street: | Main Street |
| Railroad Milepost: | 56.04 |
| Crossing Protection: | Train Activated Devices |