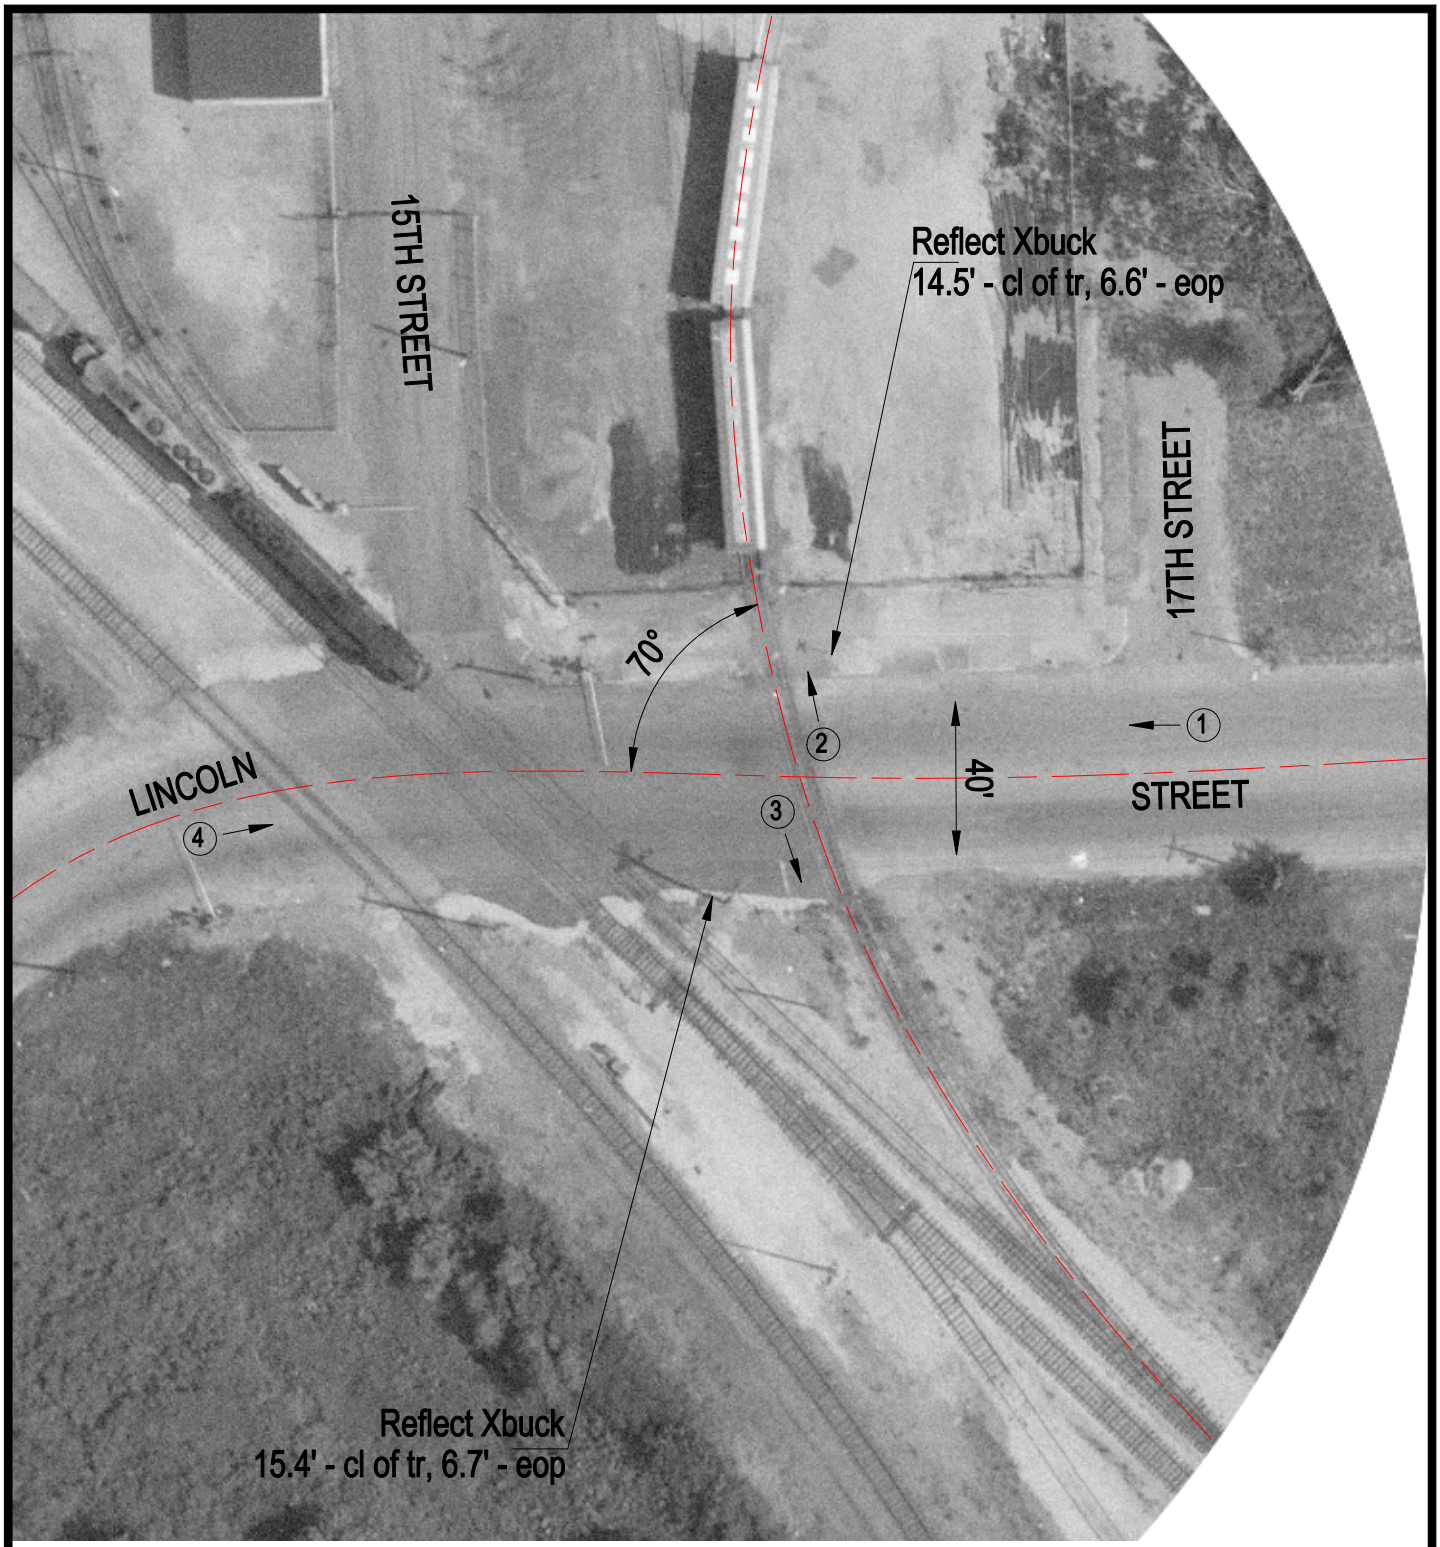

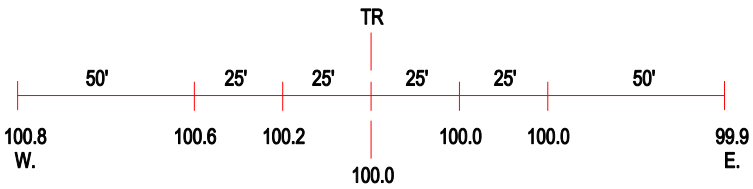

ROAD PROFILE

3 Photo Location

Crossing #:	724538V
Location:	St. Clair Co., City of East St. Louis (I)
Lat/Long:	38°38'05" / 90°07'39"
Railroad:	SOU
Street:	Lincoln Street
Railroad Milepost:	2.28
Crossing Protection:	Signs