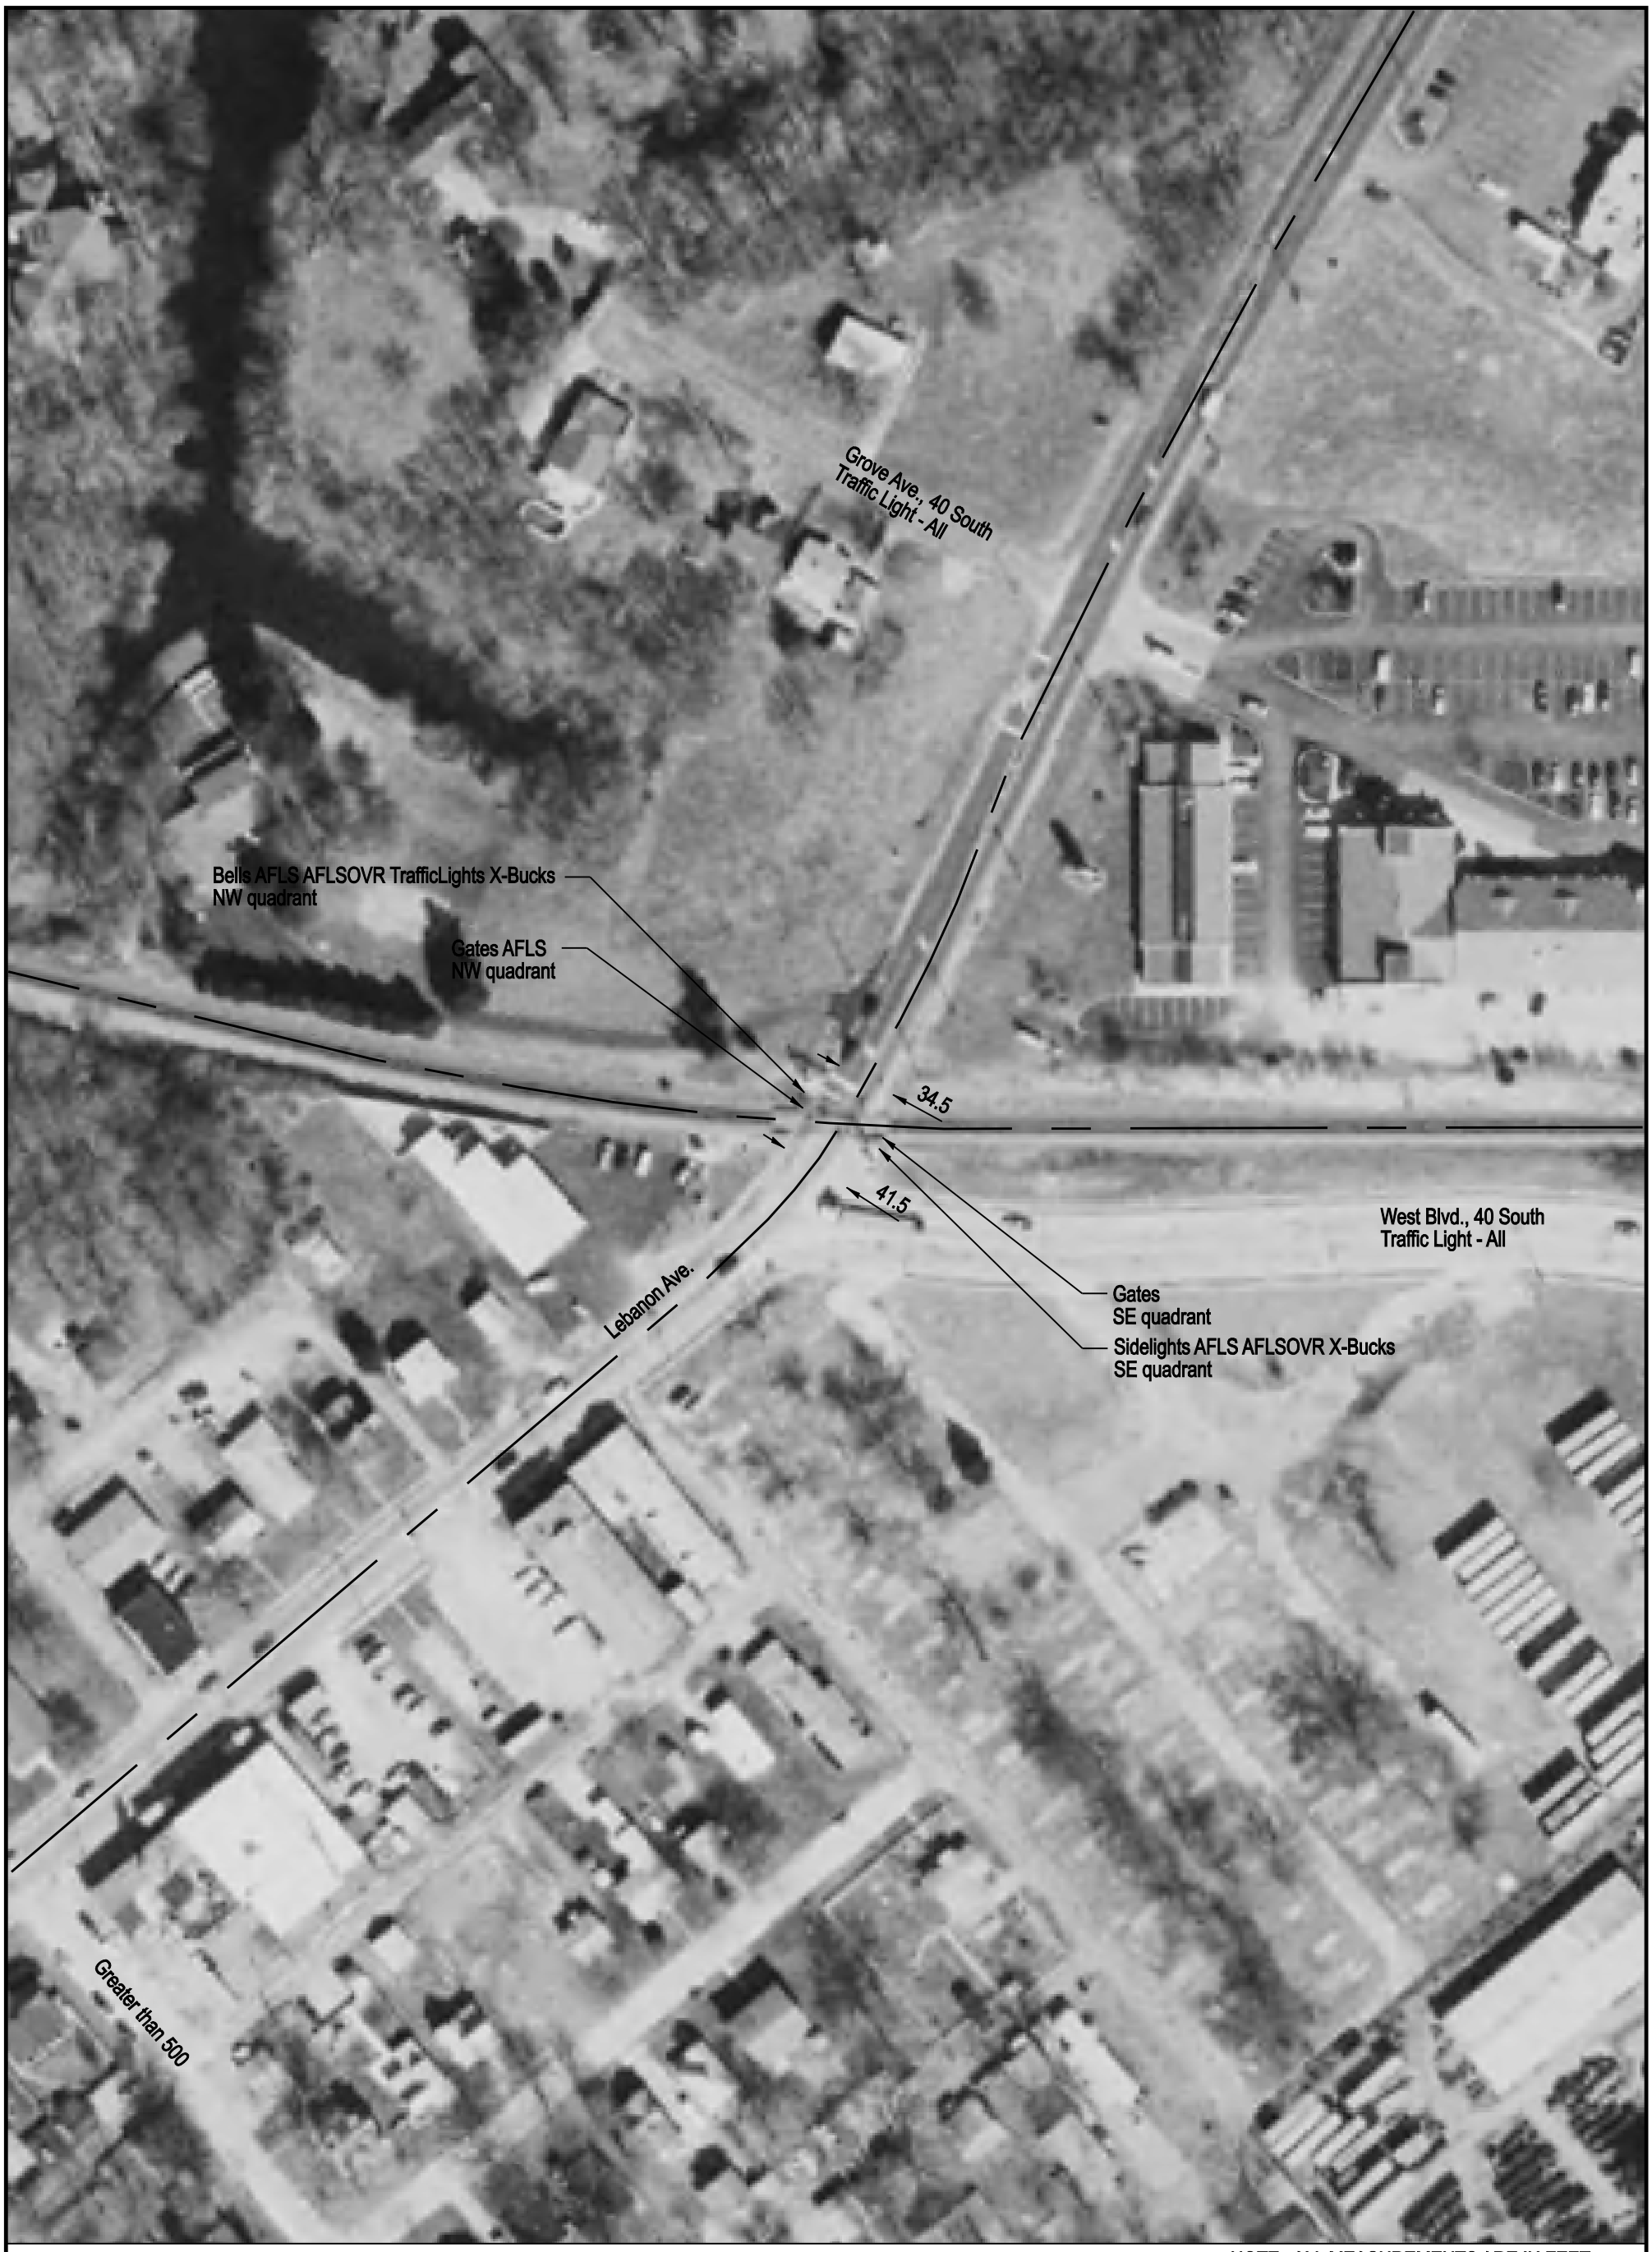

NOTE: ALL MEASUREMENTS ARE IN FEET

DOT/AAR Inventory #: 724595J

Location: St Clair Co., In Belleville, IL

Lat/Long: 38º 32' 2"/-89º 57' 51"

Railroad Milepost - Line: 18.33-A

Crossing Angle (Deg.): 65

Crossing Width (By Track): 73.0

Number of Tracks: 1

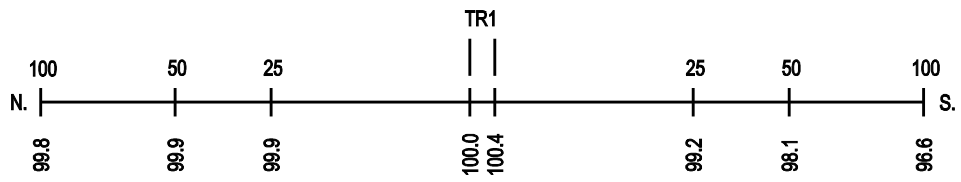
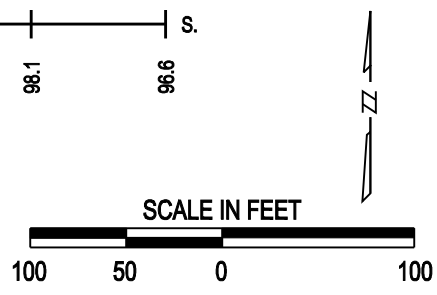
ROAD PROFILE