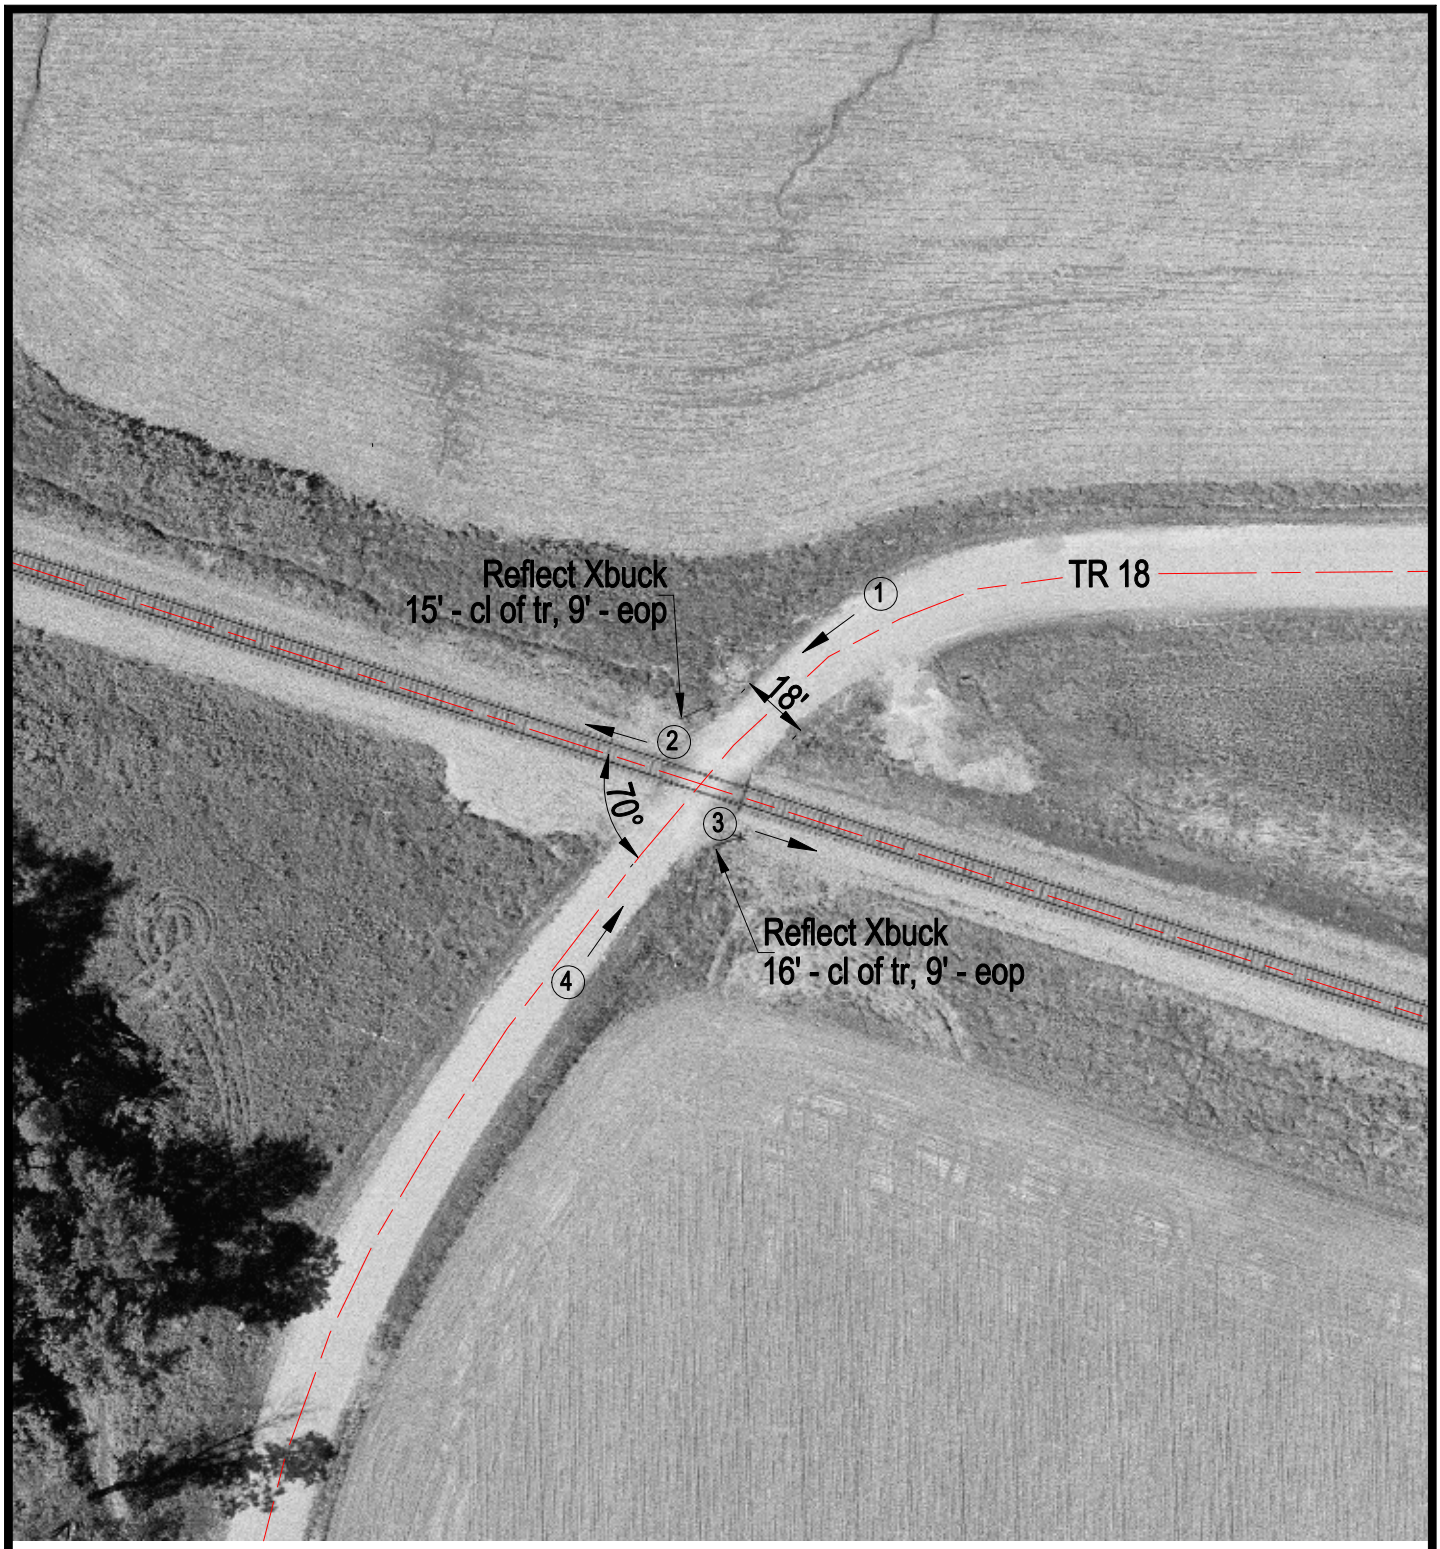

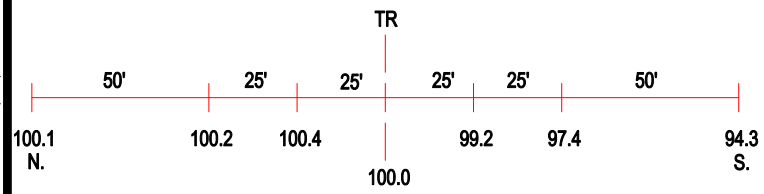

ROAD PROFILE

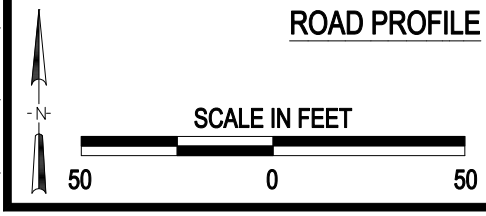

3 Photo Location

Crossing #:	724699R
Location:	Edwards Co., City of Albion (N)
Lat/Long:	38°21'00" / 88°07'47"
Railroad:	NS
Street:	TR 18
Railroad Milepost:	129.94
Crossing Protection:	Signs

J:\EDWARDS\724699R\724699R.DWG 08/10/00 15:42 LPM