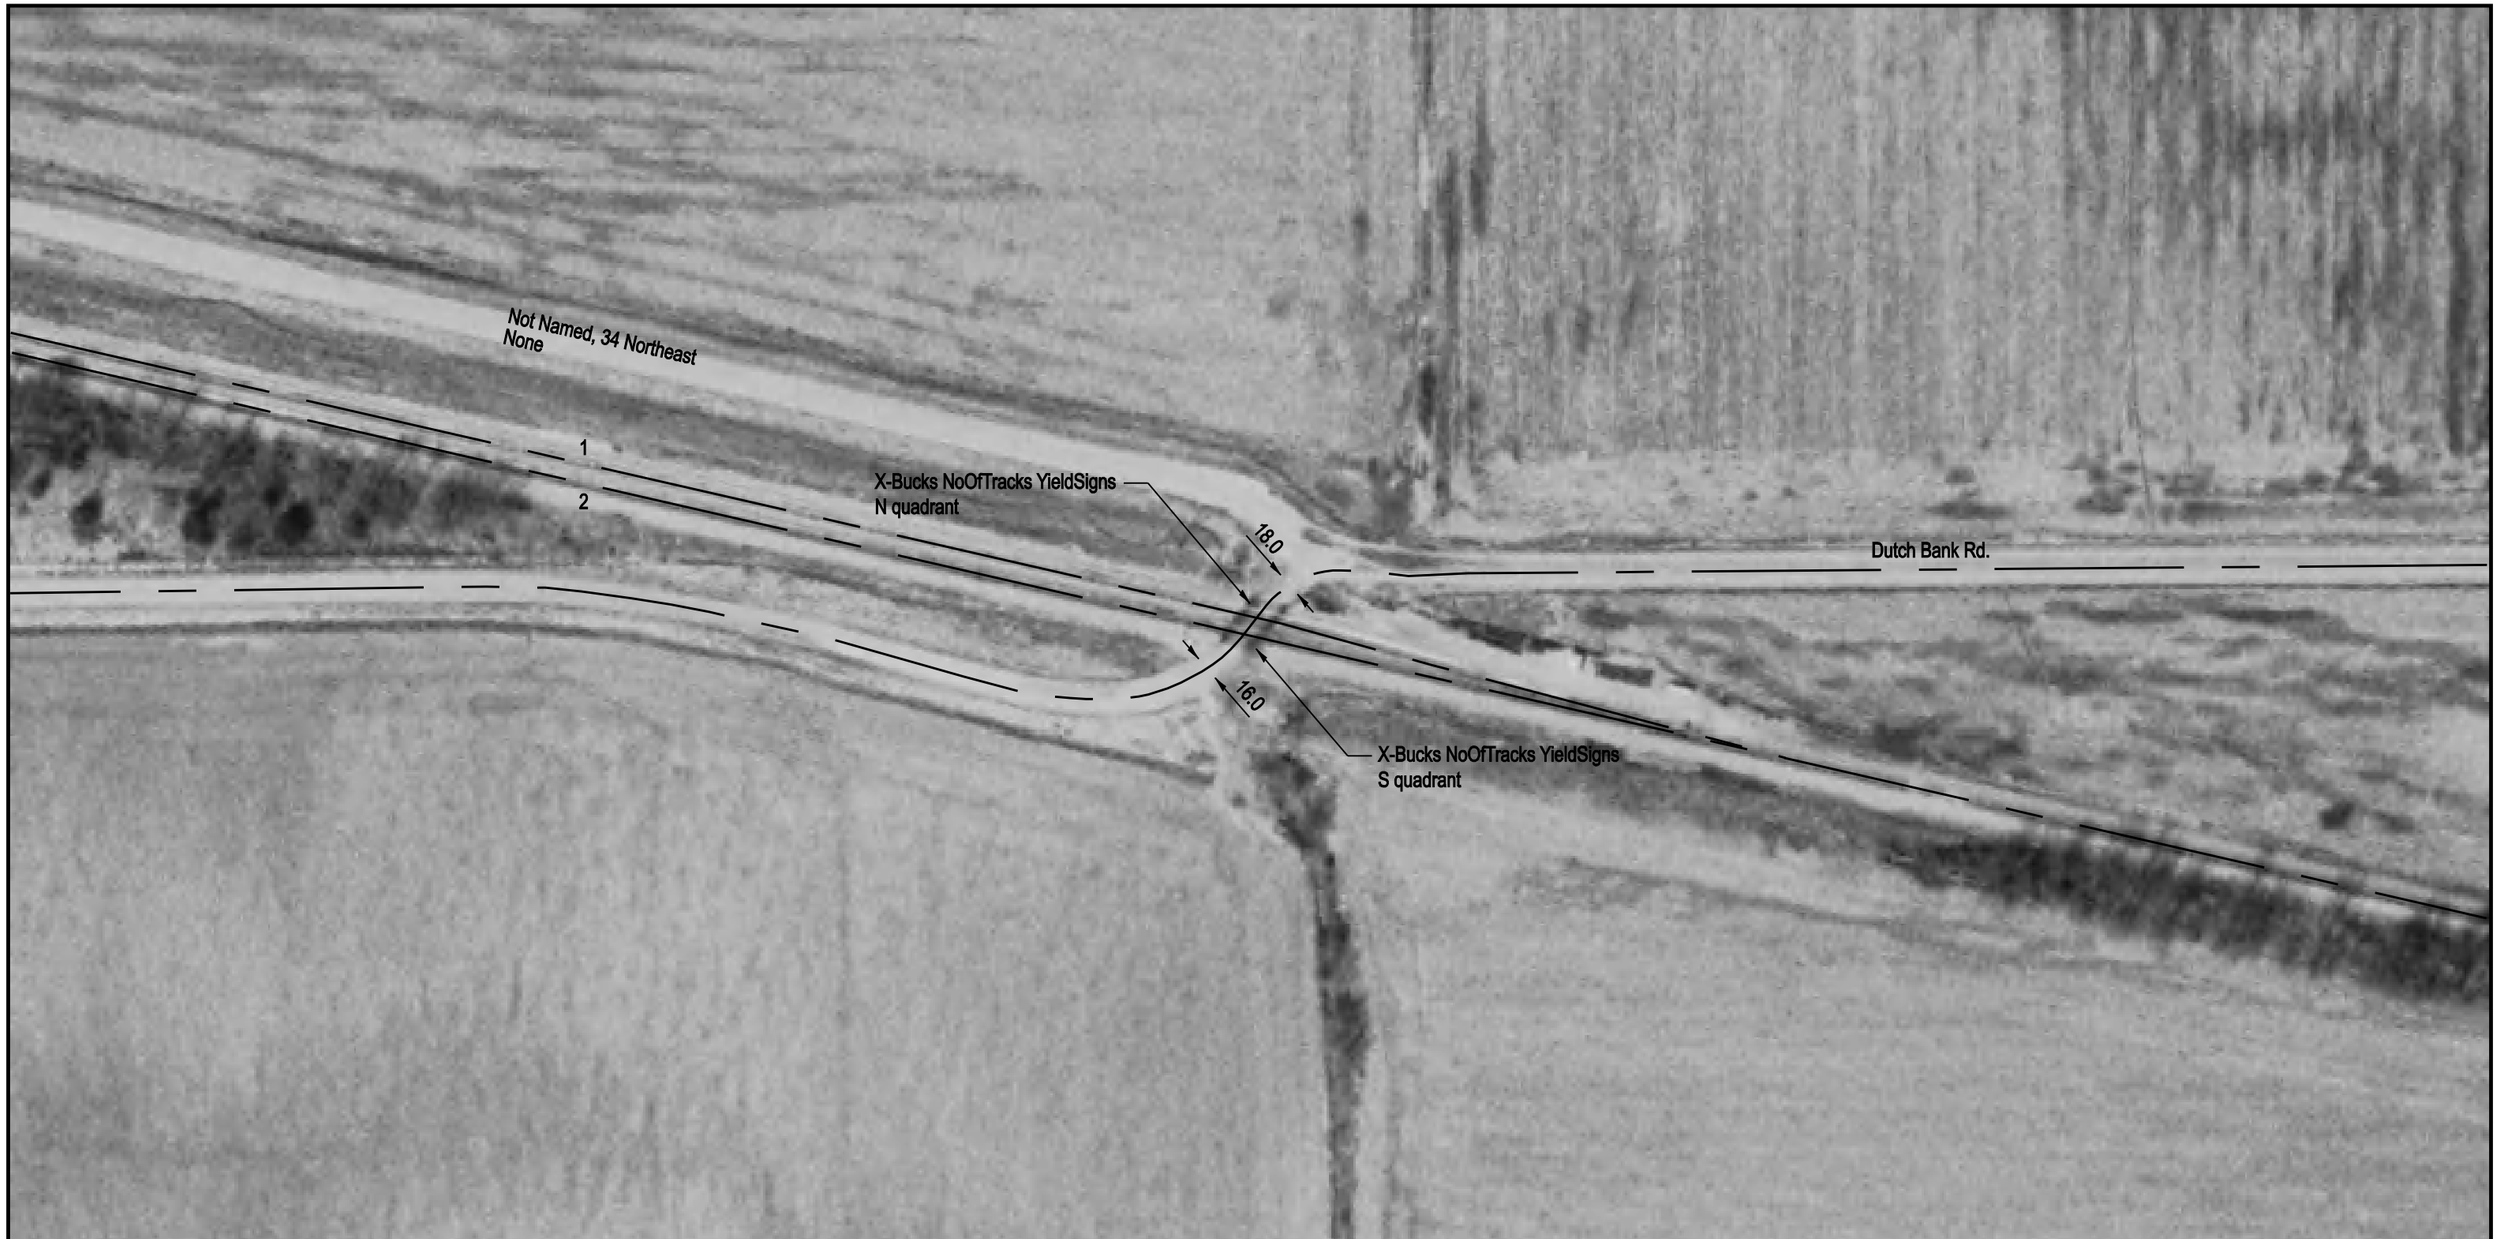

NOTE: ALL MEASUREMENTS ARE IN FEET

DOT/AAR Inventory #: 724702W

Location: Wayne Co., Near Ellery, IL

Lat/Long: 38º 21' 25"/-88º 9' 46"

Railroad Milepost-Line: 128.1-A

Crossing Angle (Deg.): 60

Crossing Width (By Track): 22.5, 23.5 (1 to 2)

Number of Tracks: 2

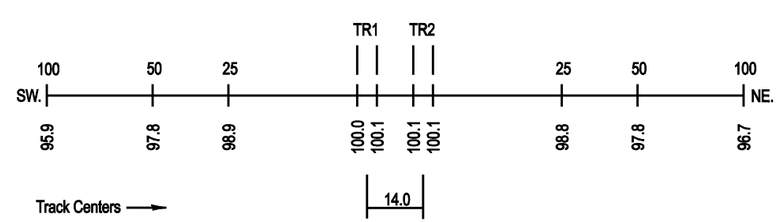
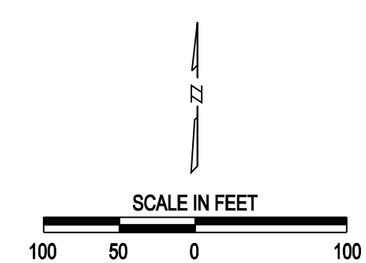
ROAD PROFILE