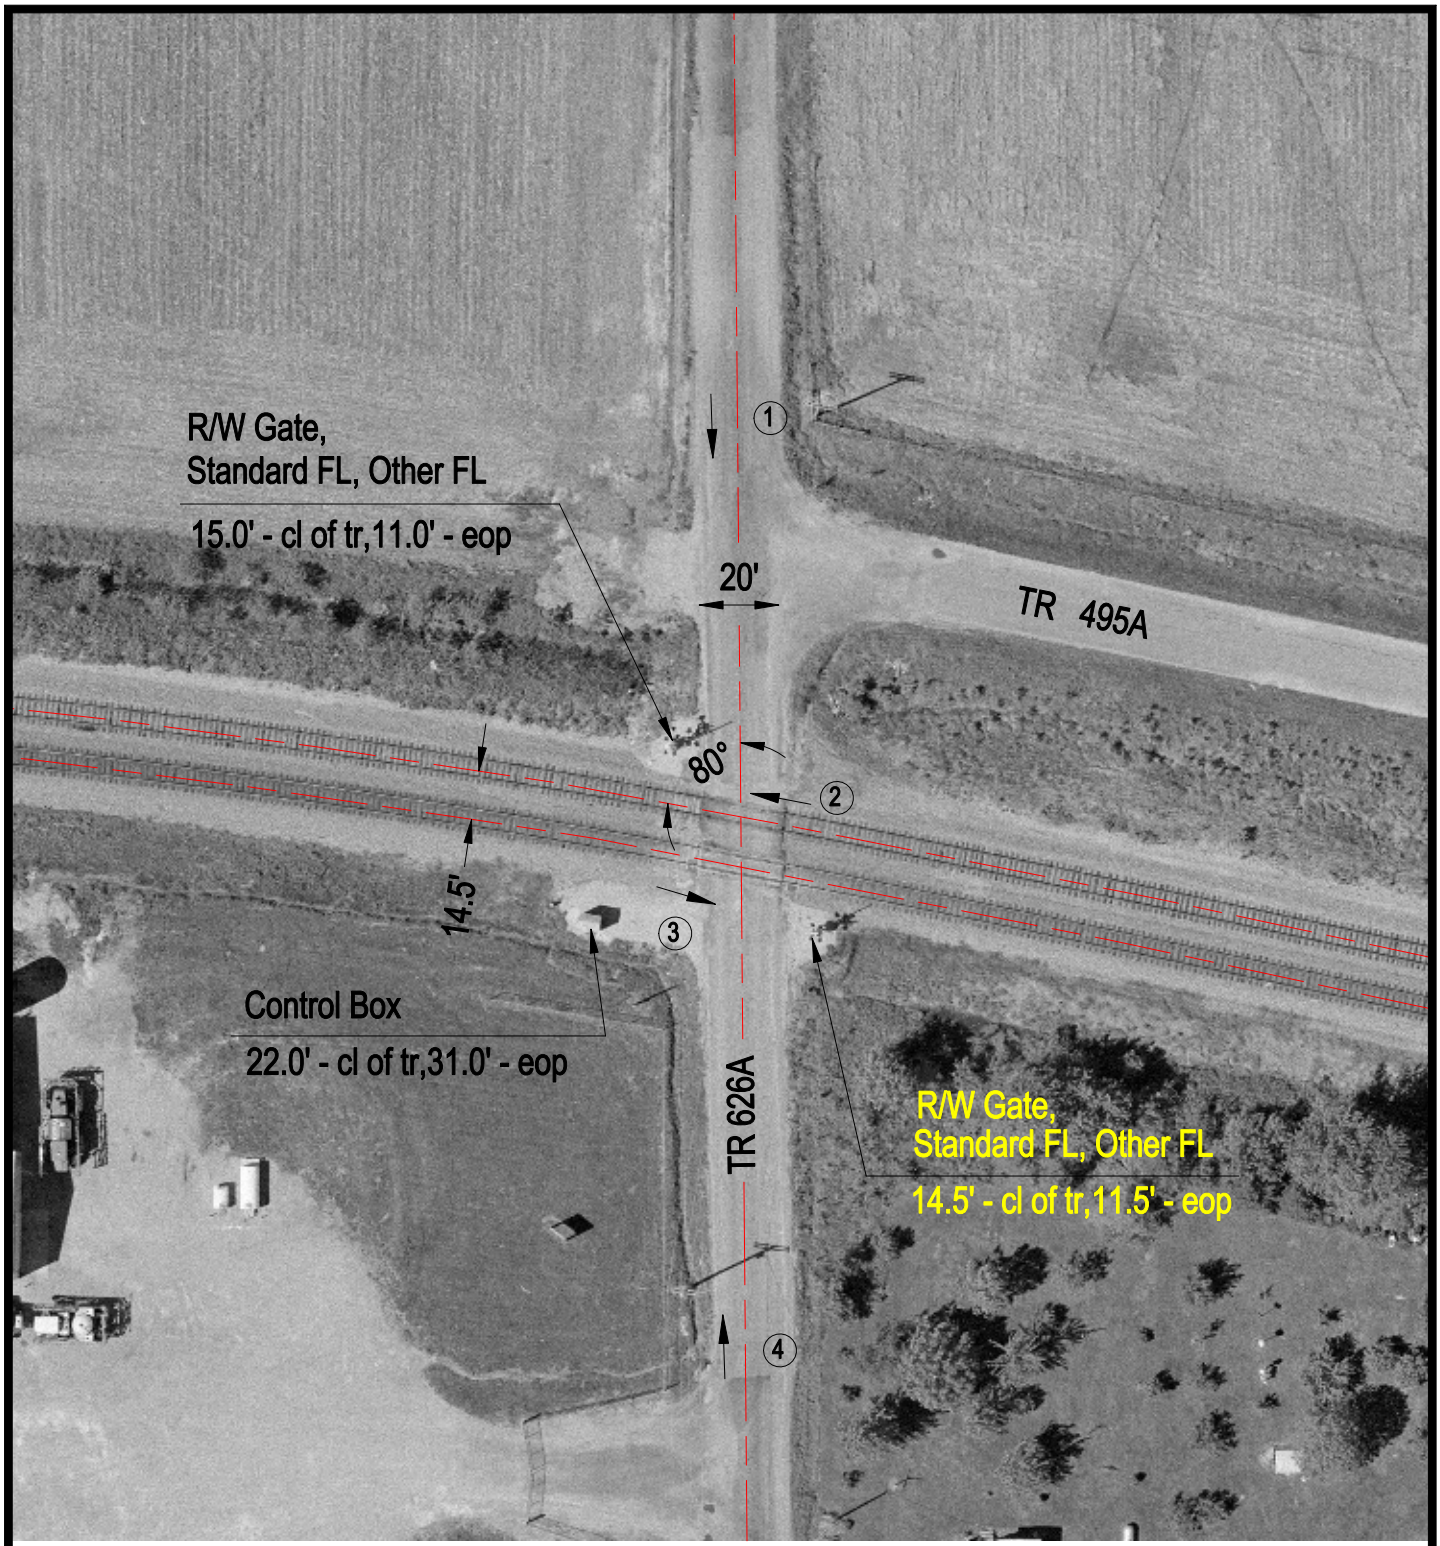

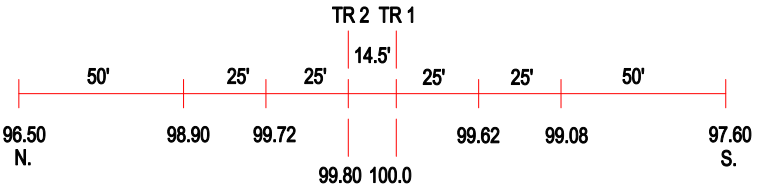

ROAD PROFILE

N

SCALE IN FEET

50 0 50

3 Photo Location

Crossing #:	724703D
Location:	Wayne Co., City of Ellery (N)
Lat/Long:	38°21'32" / 88°10'19"
Railroad:	NS
Street:	TR 626A
Railroad Milepost:	127.58
Crossing Protection:	Train Activated Devices

J:\WAYNE\724703D\724703D.DWG 03/09/01 10:00 WAK