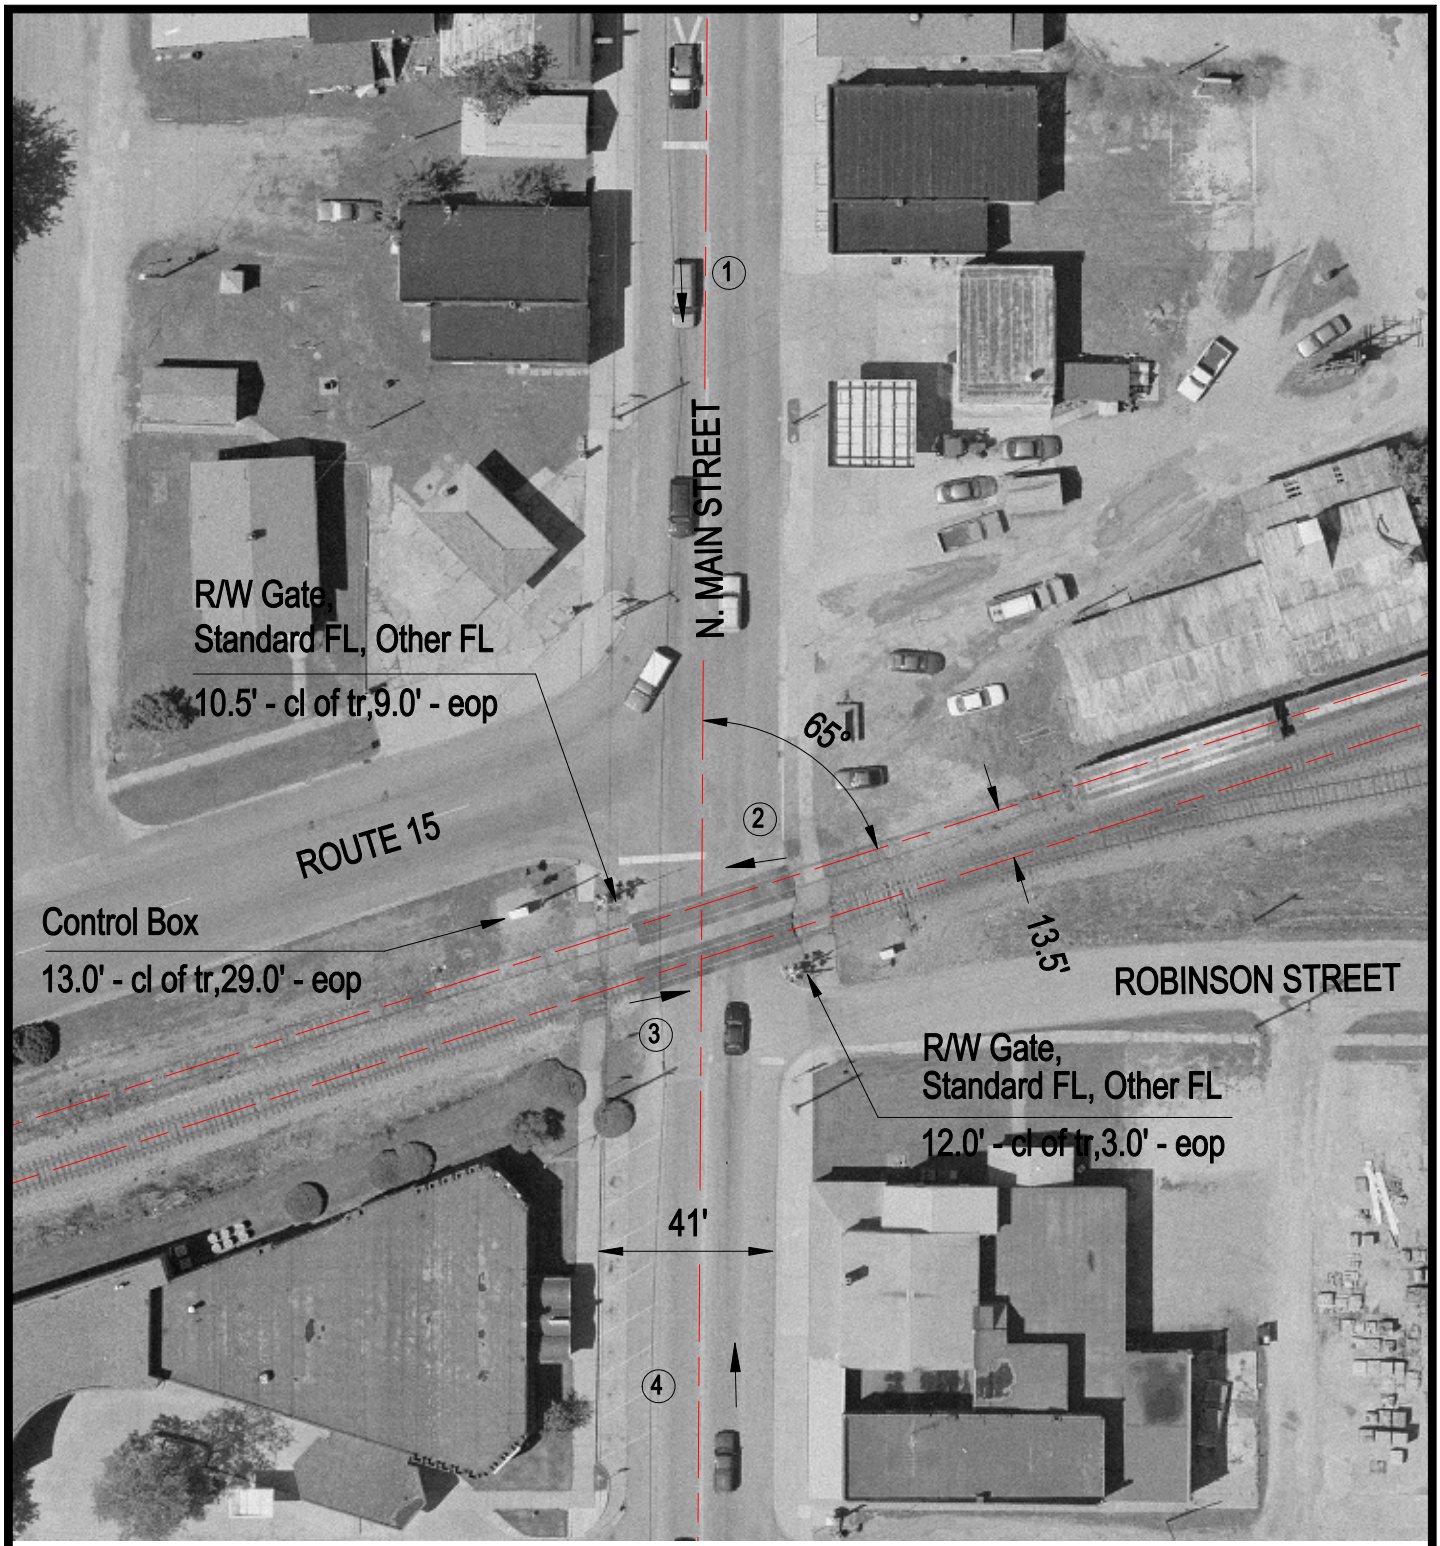

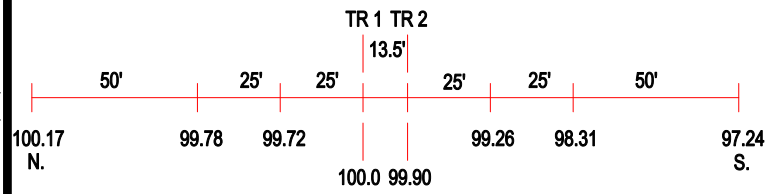

ROAD PROFILE

SCALE IN FEET

50 0 50

3 Photo Location

Crossing #:	724741M
Location:	Wayne Co., City of Wayne City (I)
Lat/Long:	38°20'47" / 88°35'17"
Railroad:	NS
Street:	North Main Street
Railroad Milepost:	104.75
Crossing Protection:	Train Activated Devices

J:\WAYNE\724741M\724741M.DWG 03/09/01 10:54 WAK