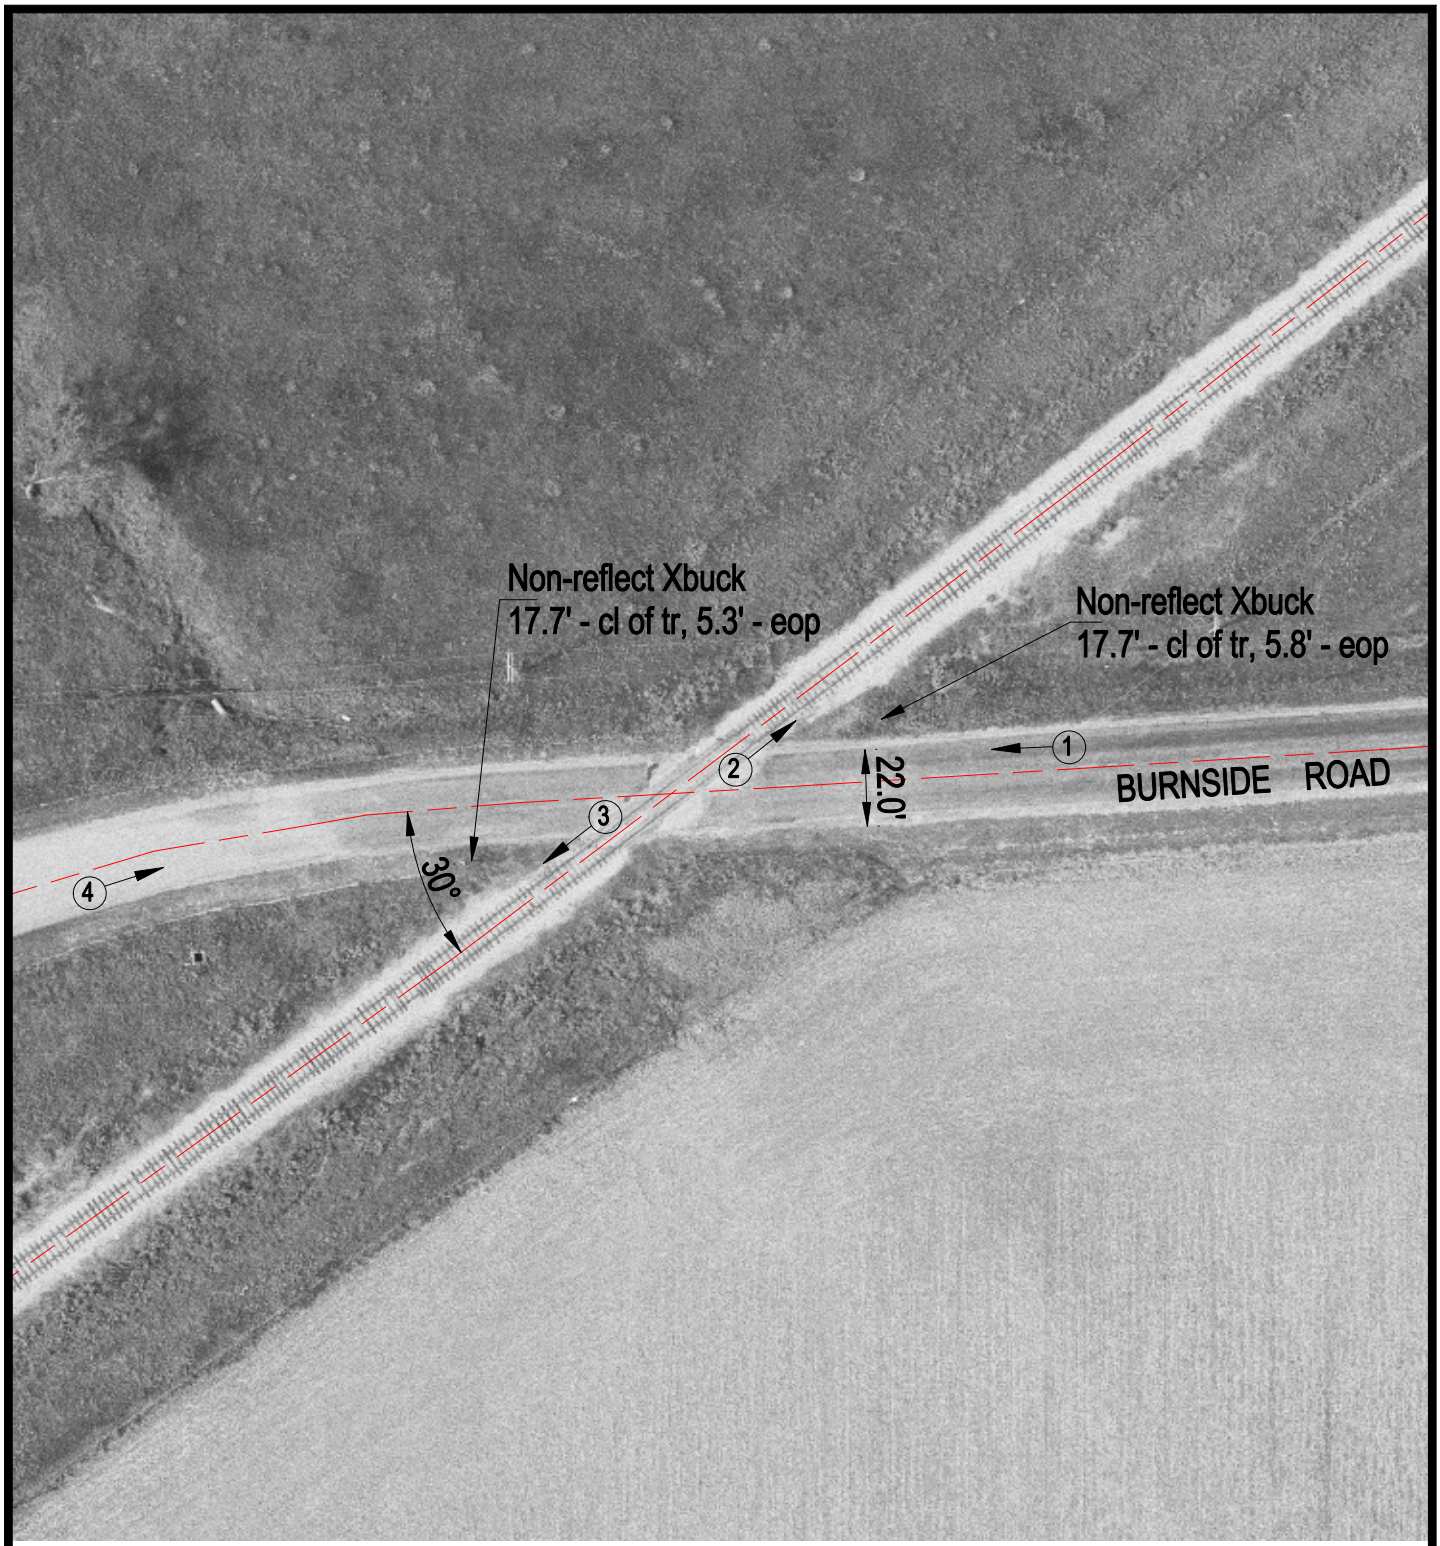

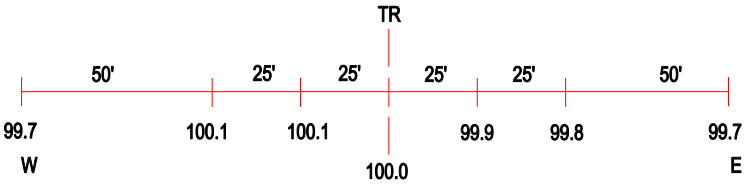

ROAD PROFILE

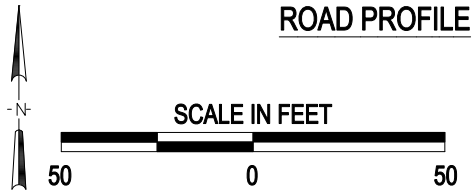

3 Photo Location

Crossing #:	801524Y
Location:	Hancock Co., City of Burnside (Near)
Lat/Long:	40°31'57" / 90°00'53"
Railroad:	BNSF
Street:	Burnside Road
Railroad Milepost:	199.57
Crossing Protection:	Sign

J:\HANCOCK\801524Y\801524Y.DWG 08/09/00 11:23 JLA