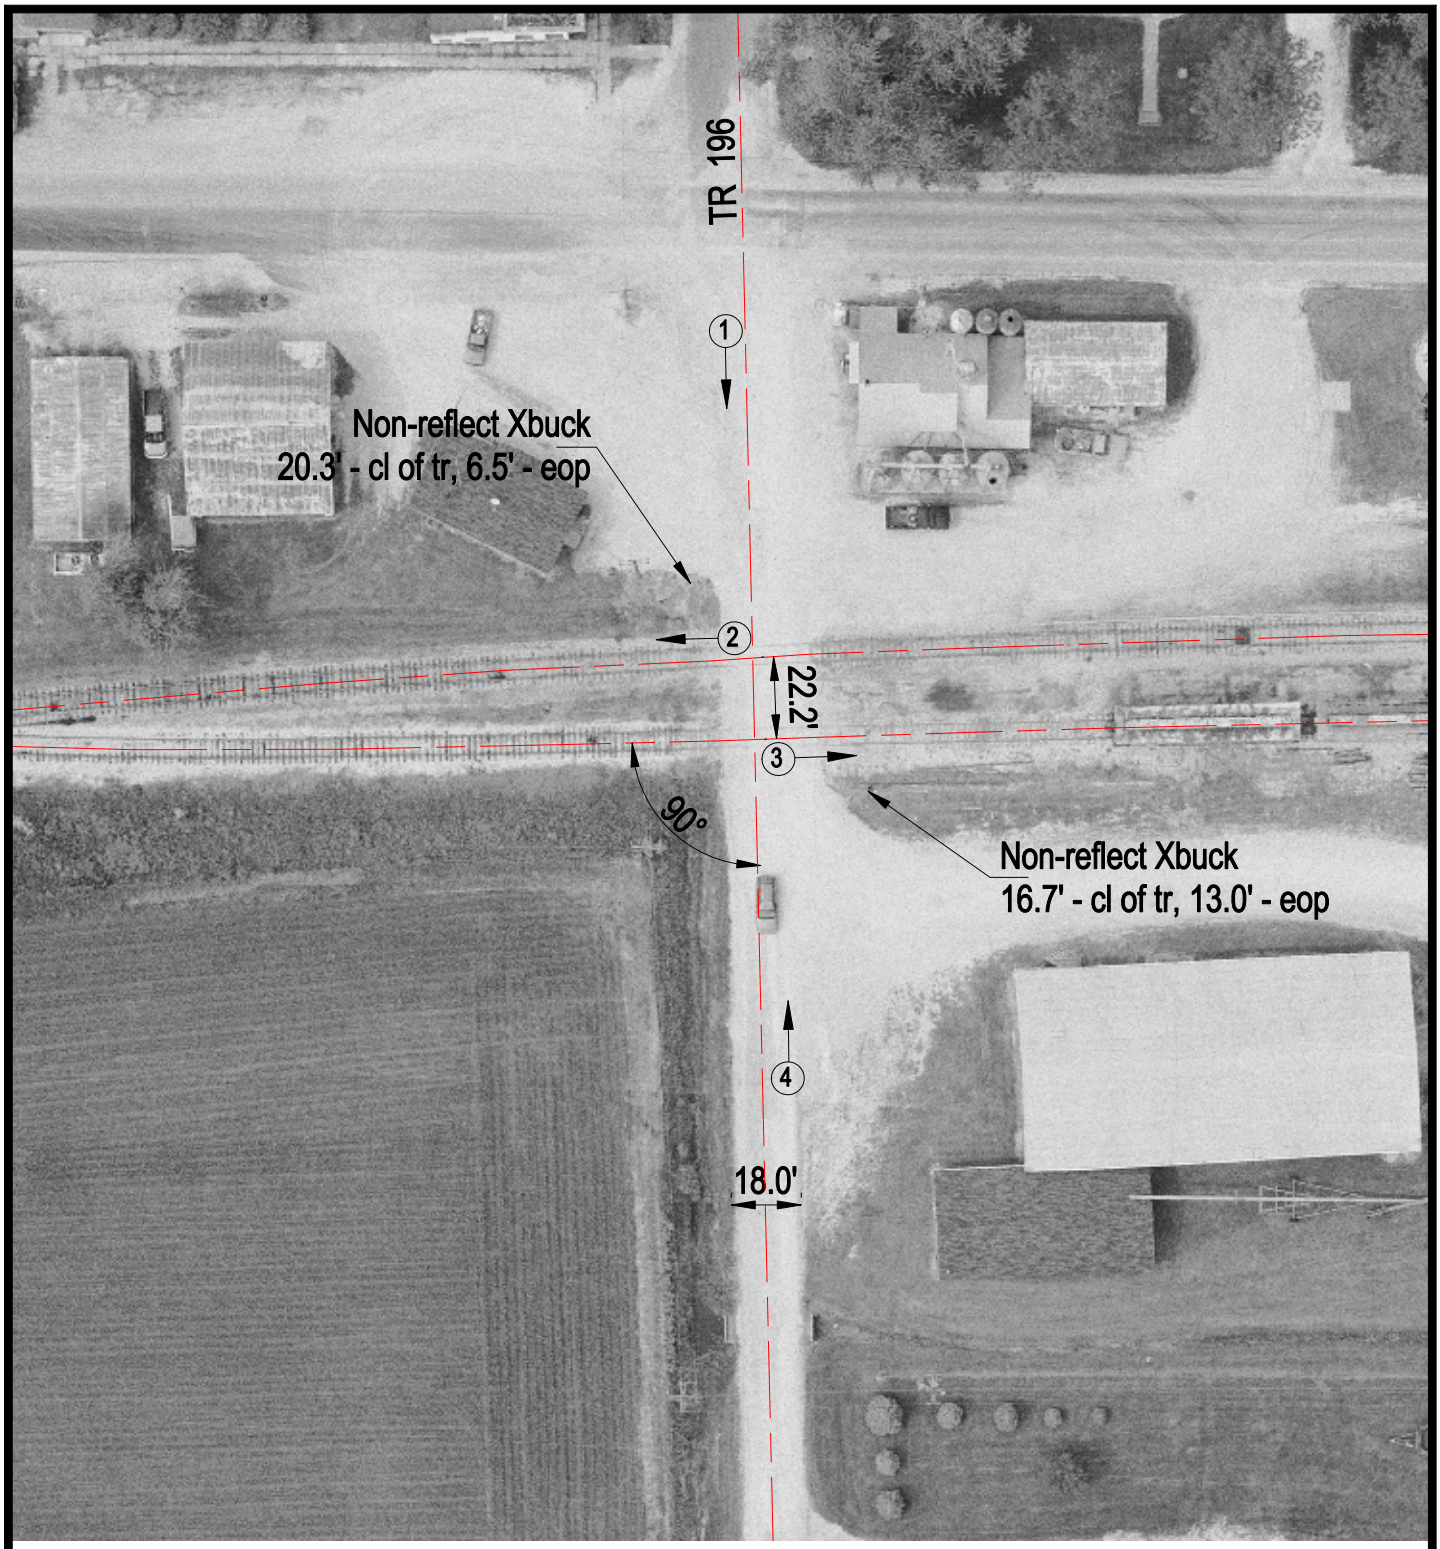

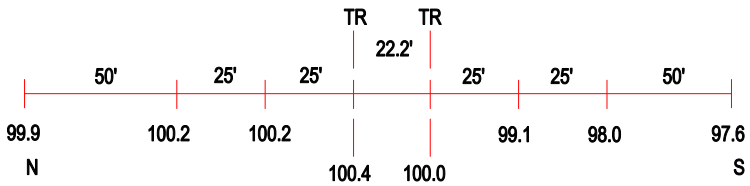

ROAD PROFILE

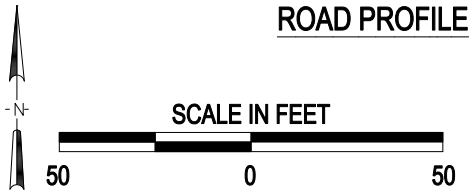

3 Photo Location

Crossing #: 801531J

Location: Hancock Co., City of Burnside (Near)

Lat/Long: 40°30'13" / 90°06'00"

Railroad: BNSF

Street: TR 196

Railroad Milepost: 205.18

Crossing Protection: Sign

J:\HANCOCK\801531J\801531J.DWG 08/09/00 11:30 JLA