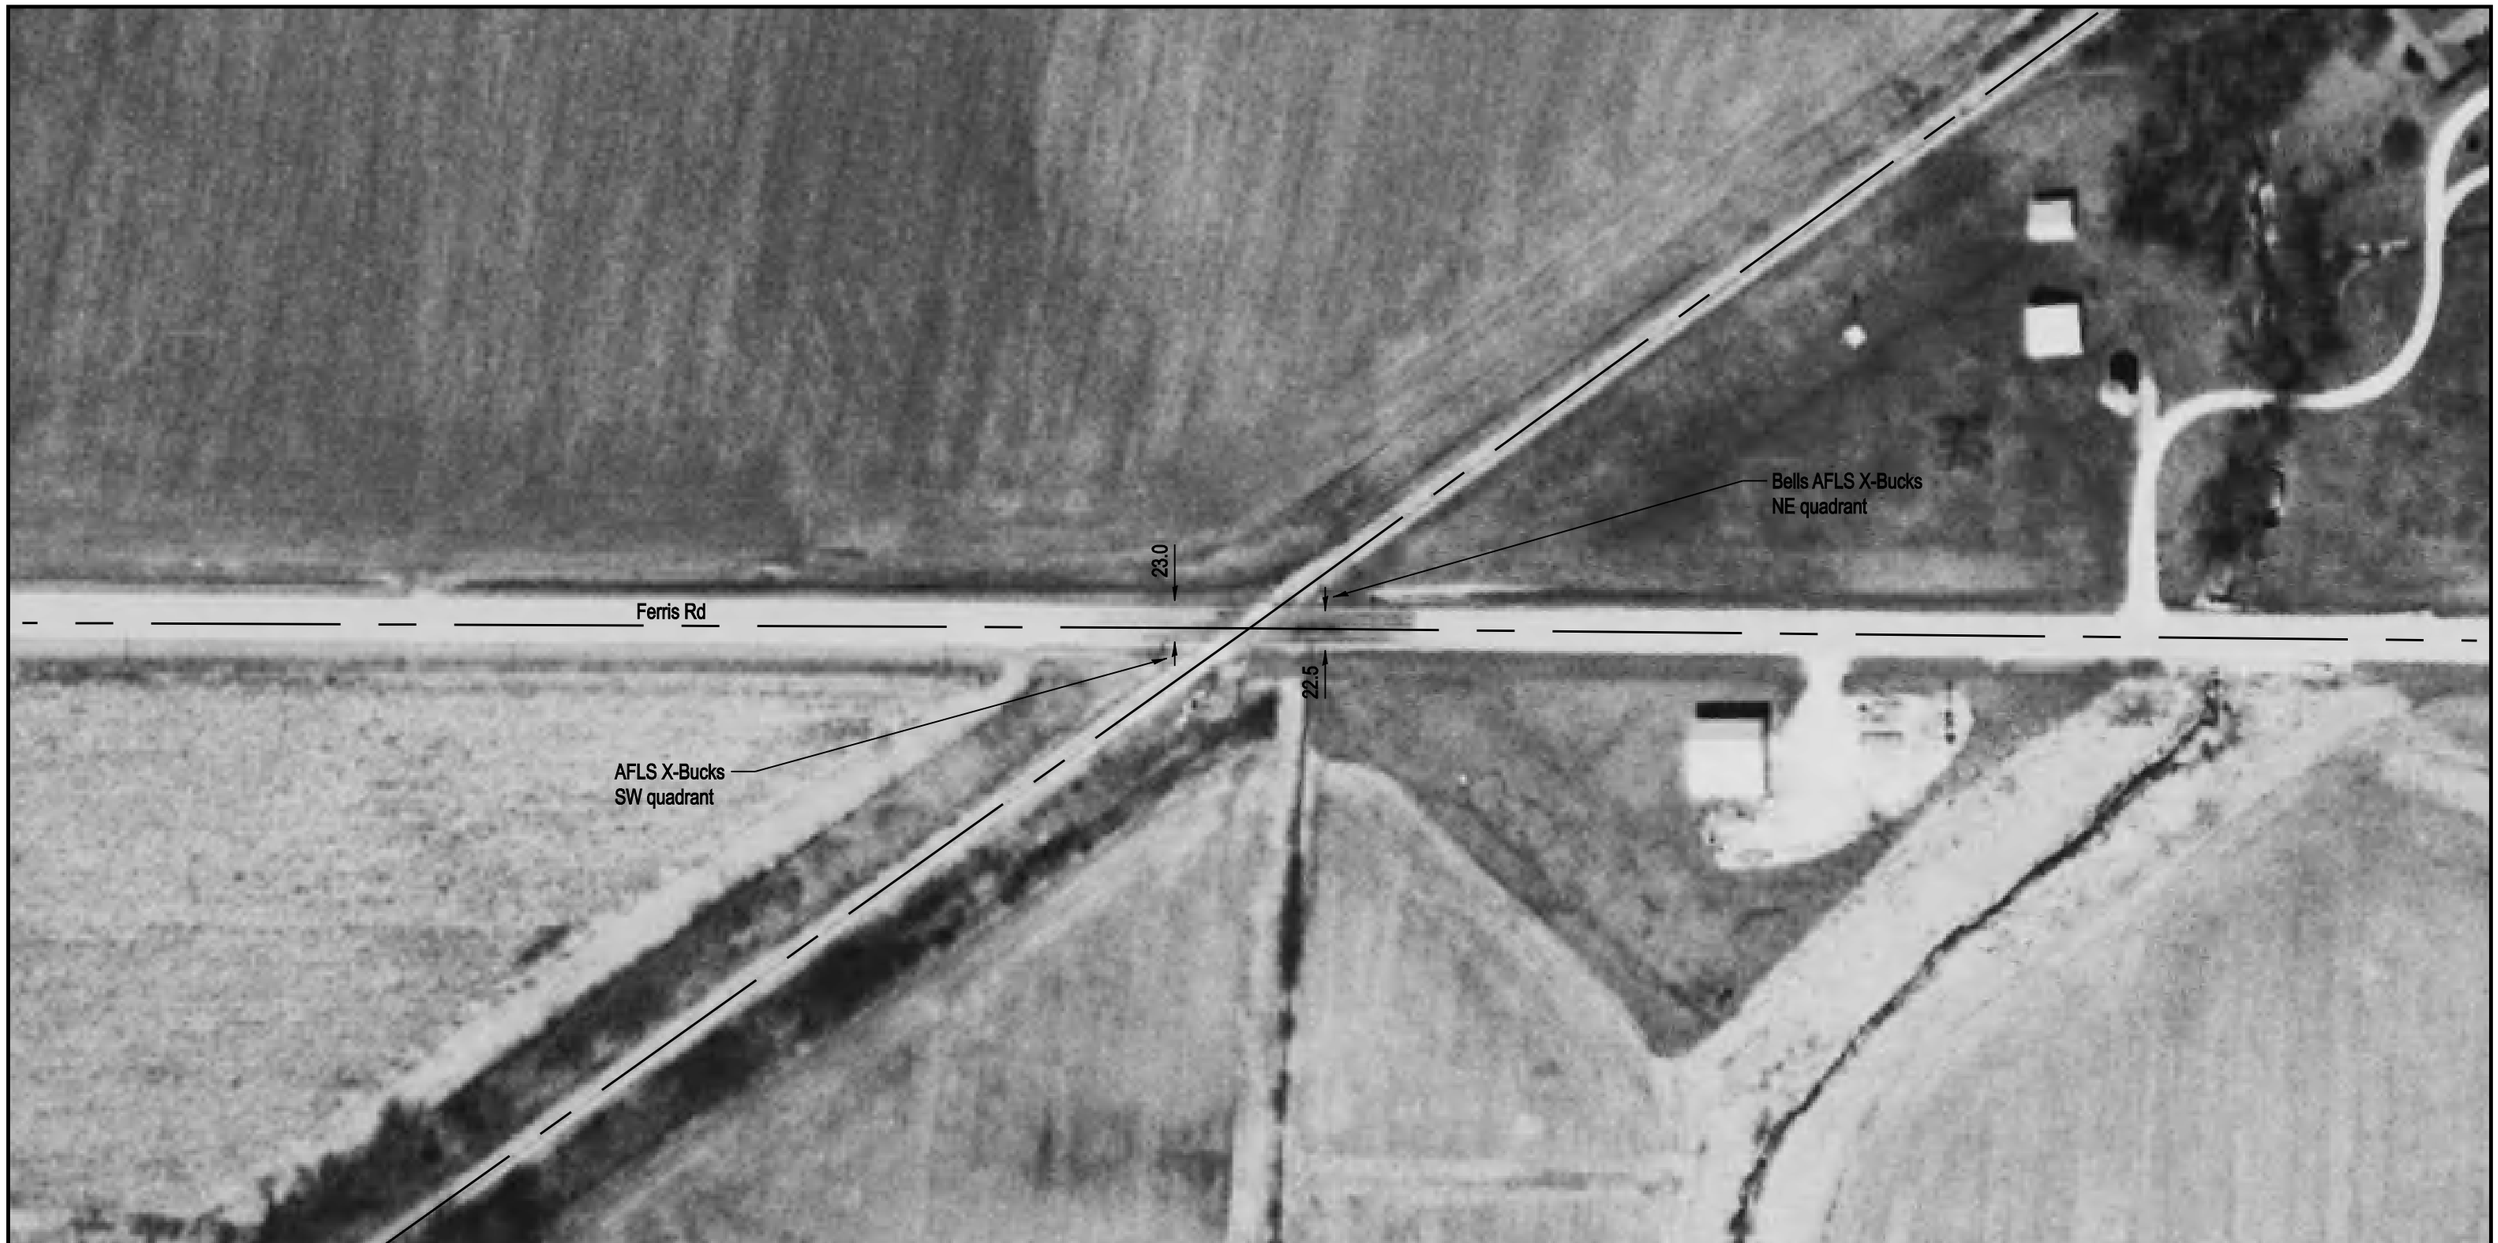

NOTE: ALL MEASUREMENTS ARE IN FEET

DOT/AAR Inventory #: 801549U

Location: Hancock Co., In Ferris, IL

Lat/Long: 40° 27' 41"/-91° 10' 56"

Railroad Milepost - Line: 210.43-TPWM

Crossing Angle (Deg.): 35

Crossing Width (By Track): 54.0

Number of Tracks: 1

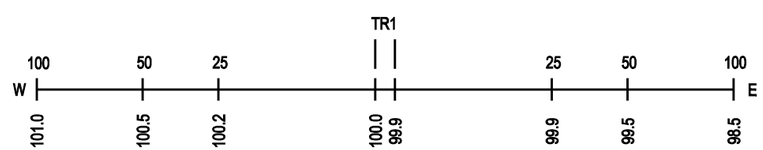
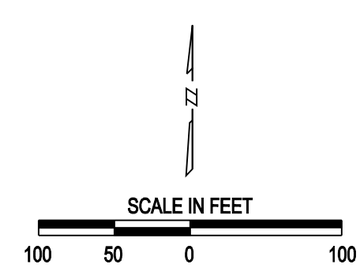
ROAD PROFILE