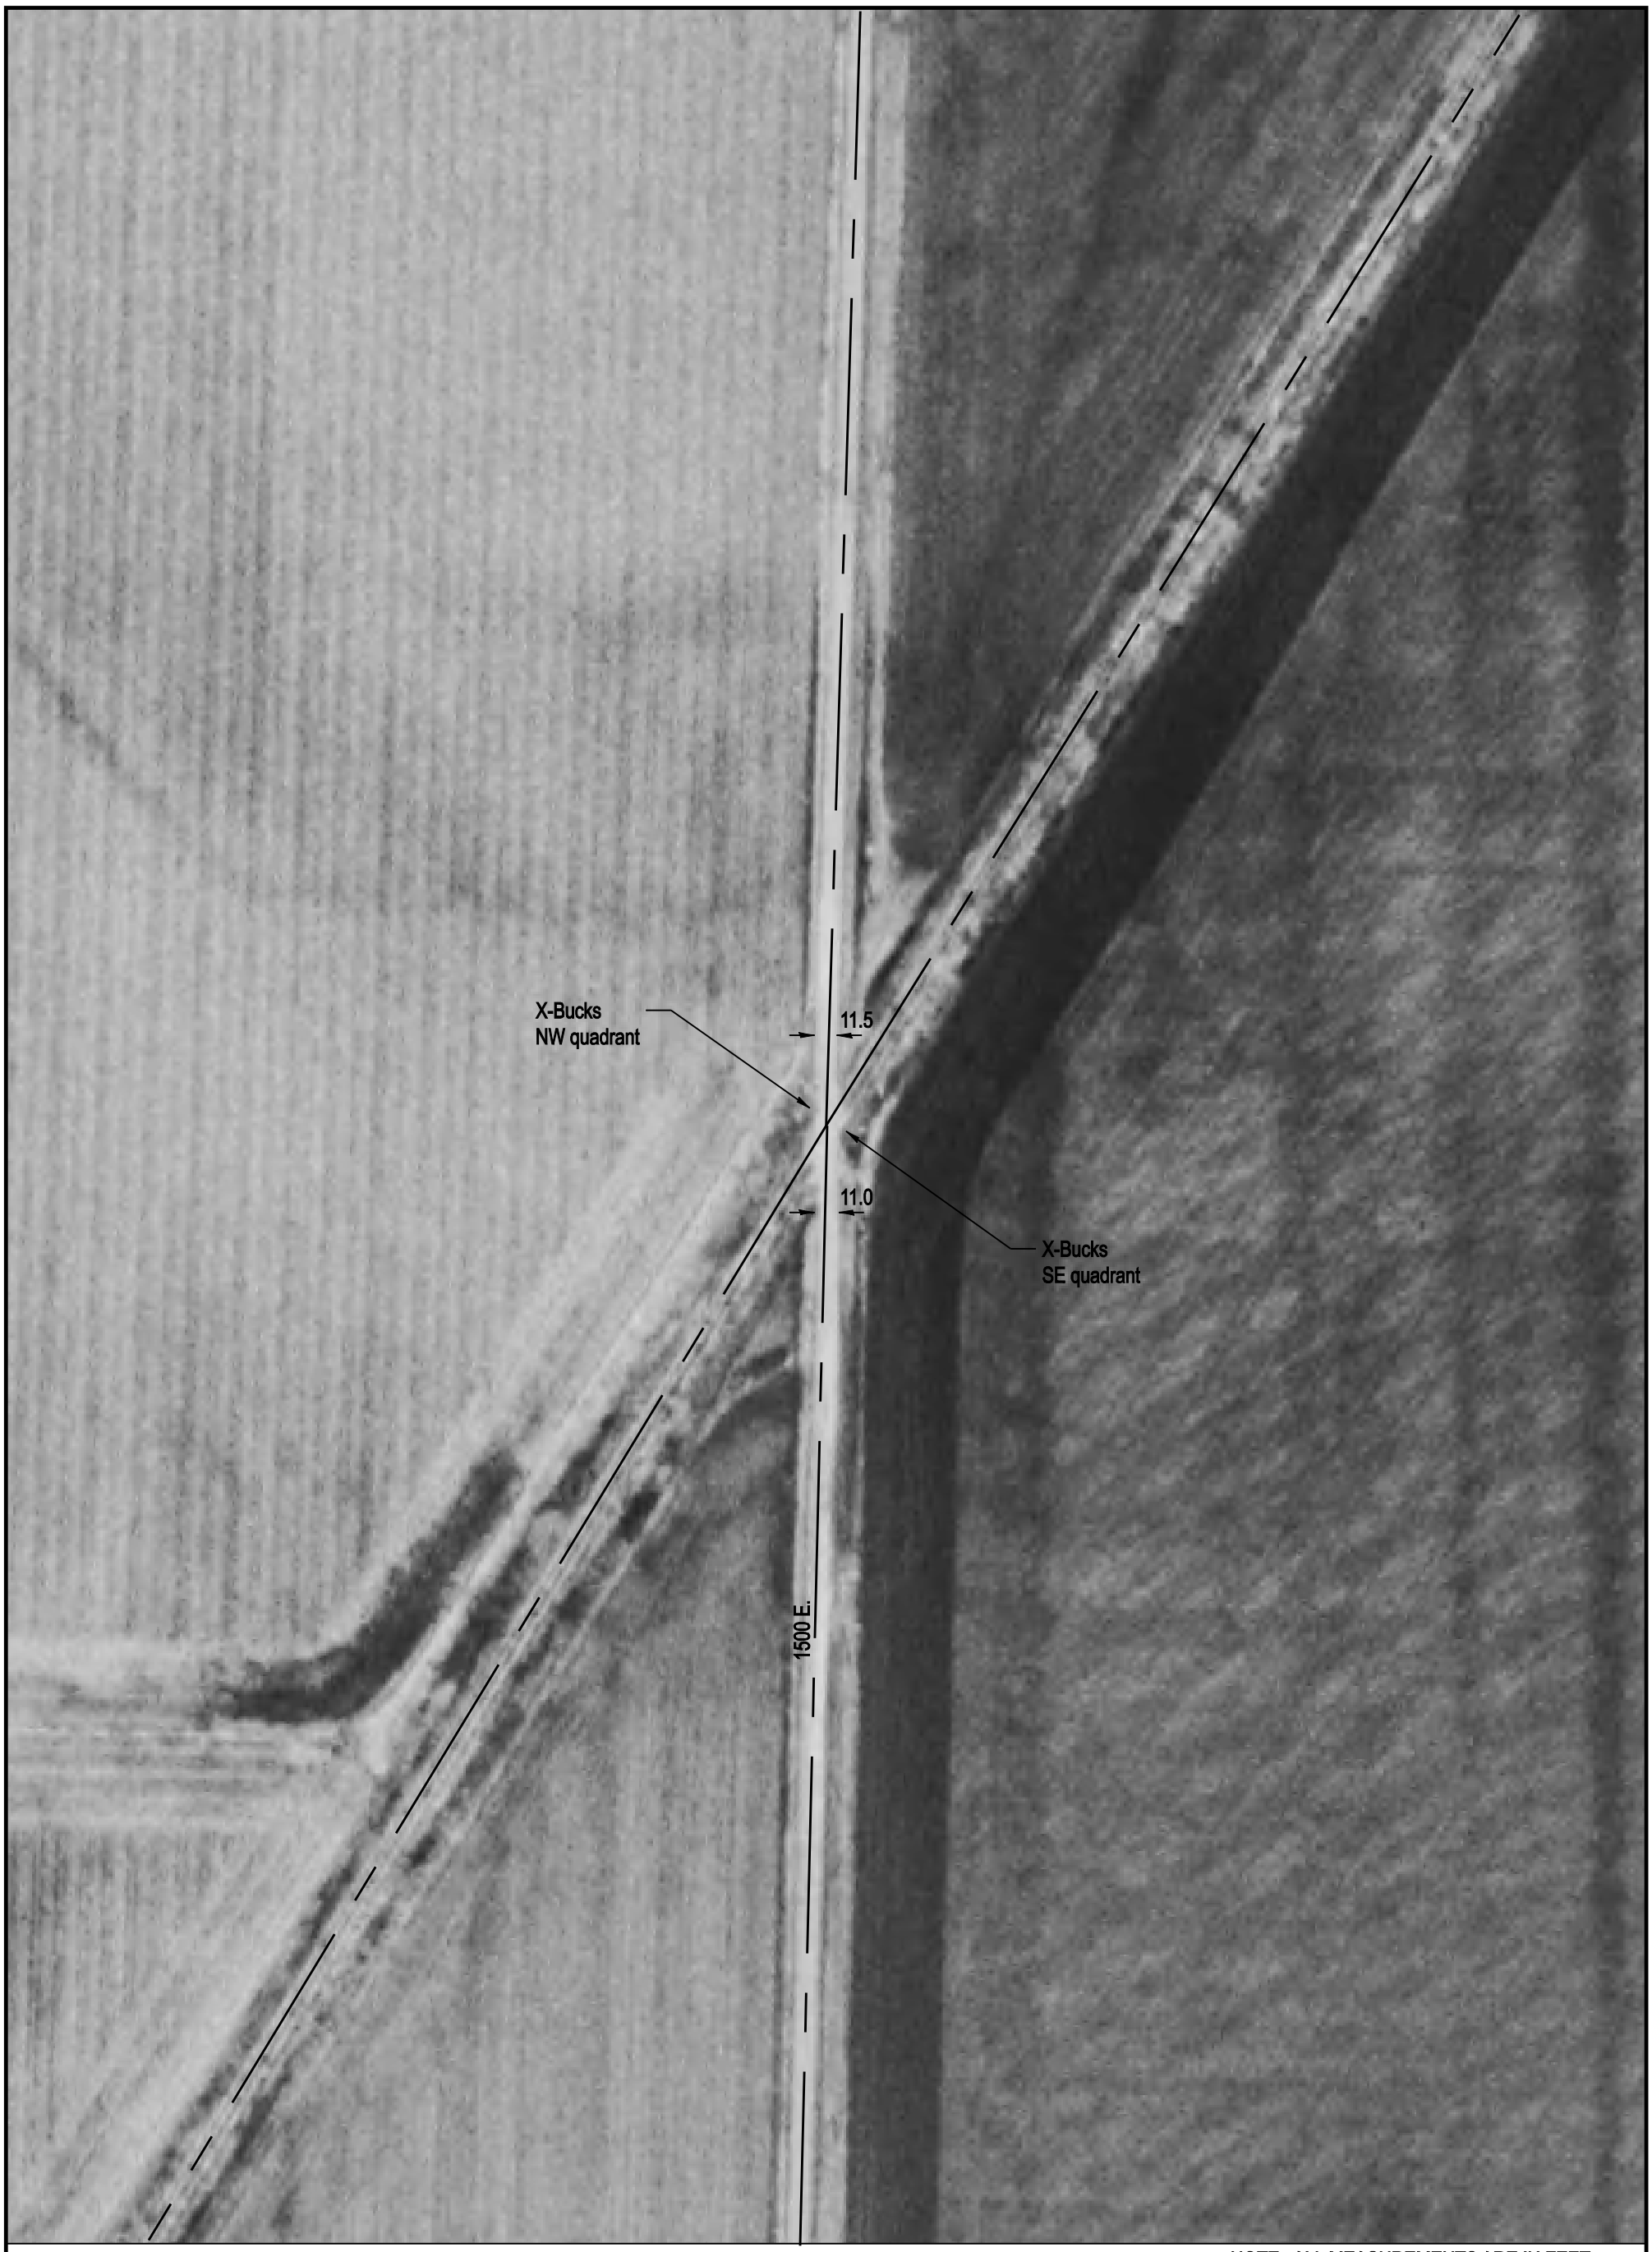

NOTE: ALL MEASUREMENTS ARE IN FEET

DOT/AAR Inventory #: 801554R

Location: Hancock Co., Near Elvaston, IL

Lat/Long: 40º 26' 11"/-91º 12' 59"

Railroad Milepost - Line: 212.96-TPWM

Crossing Angle (Deg.): 35

Crossing Width (By Track): 62.0

Number of Tracks: 1

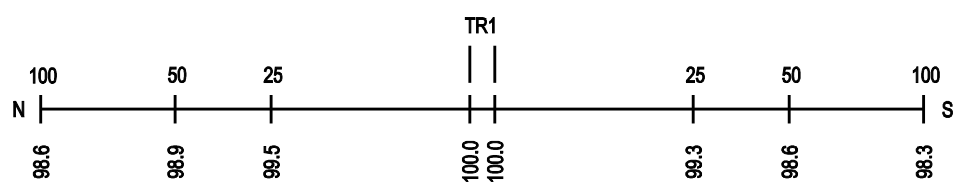
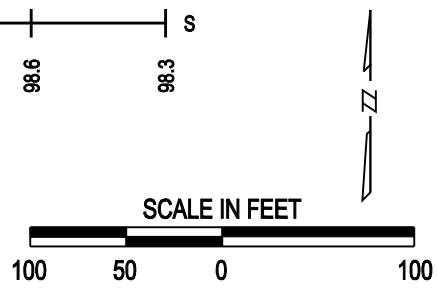
ROAD PROFILE