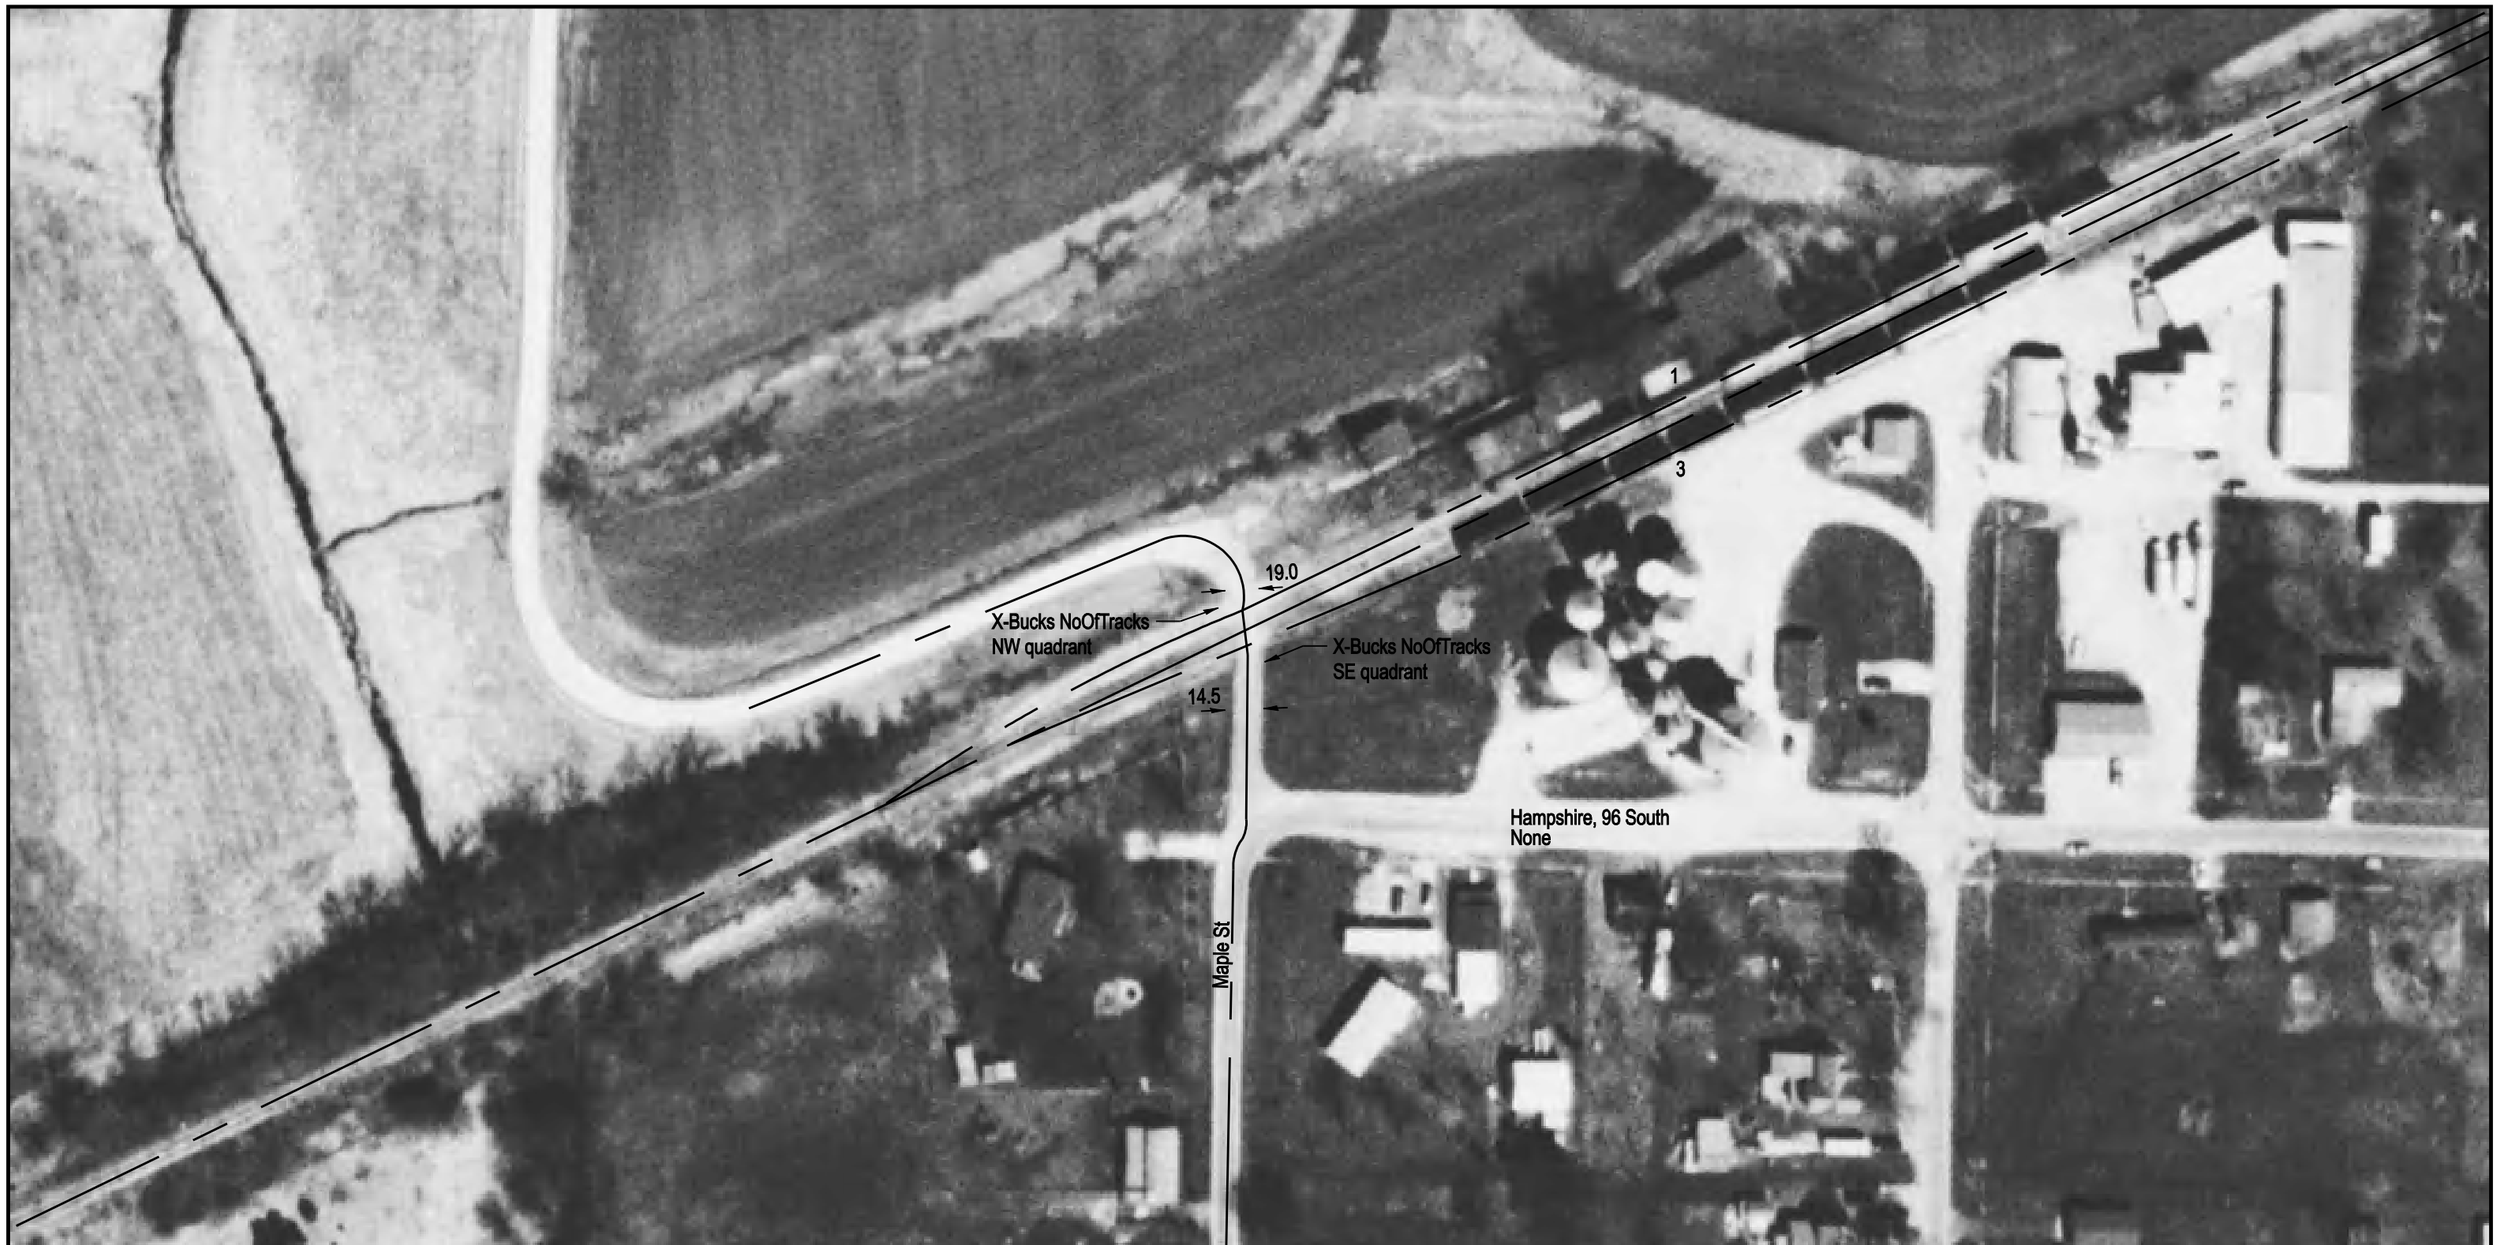

NOTE: ALL MEASUREMENTS ARE IN FEET

DOT/AAR Inventory #: 801562H

Location: Hancock Co., In Elvaston, IL

Lat/Long: 40° 23' 52"/-91° 15' 4"

Railroad Milepost - Line: 216.24-TPWM

Crossing Angle (Deg.): 75

Crossing Width (By Track): 21.5, 18.5, 16.0 (1 to 3)

Number of Tracks: 3

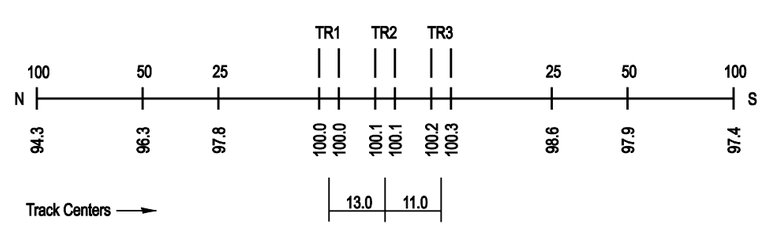
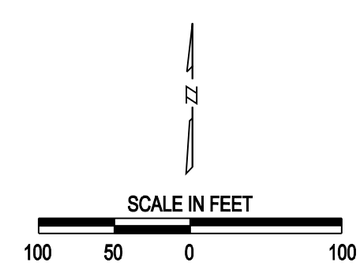
ROAD PROFILE