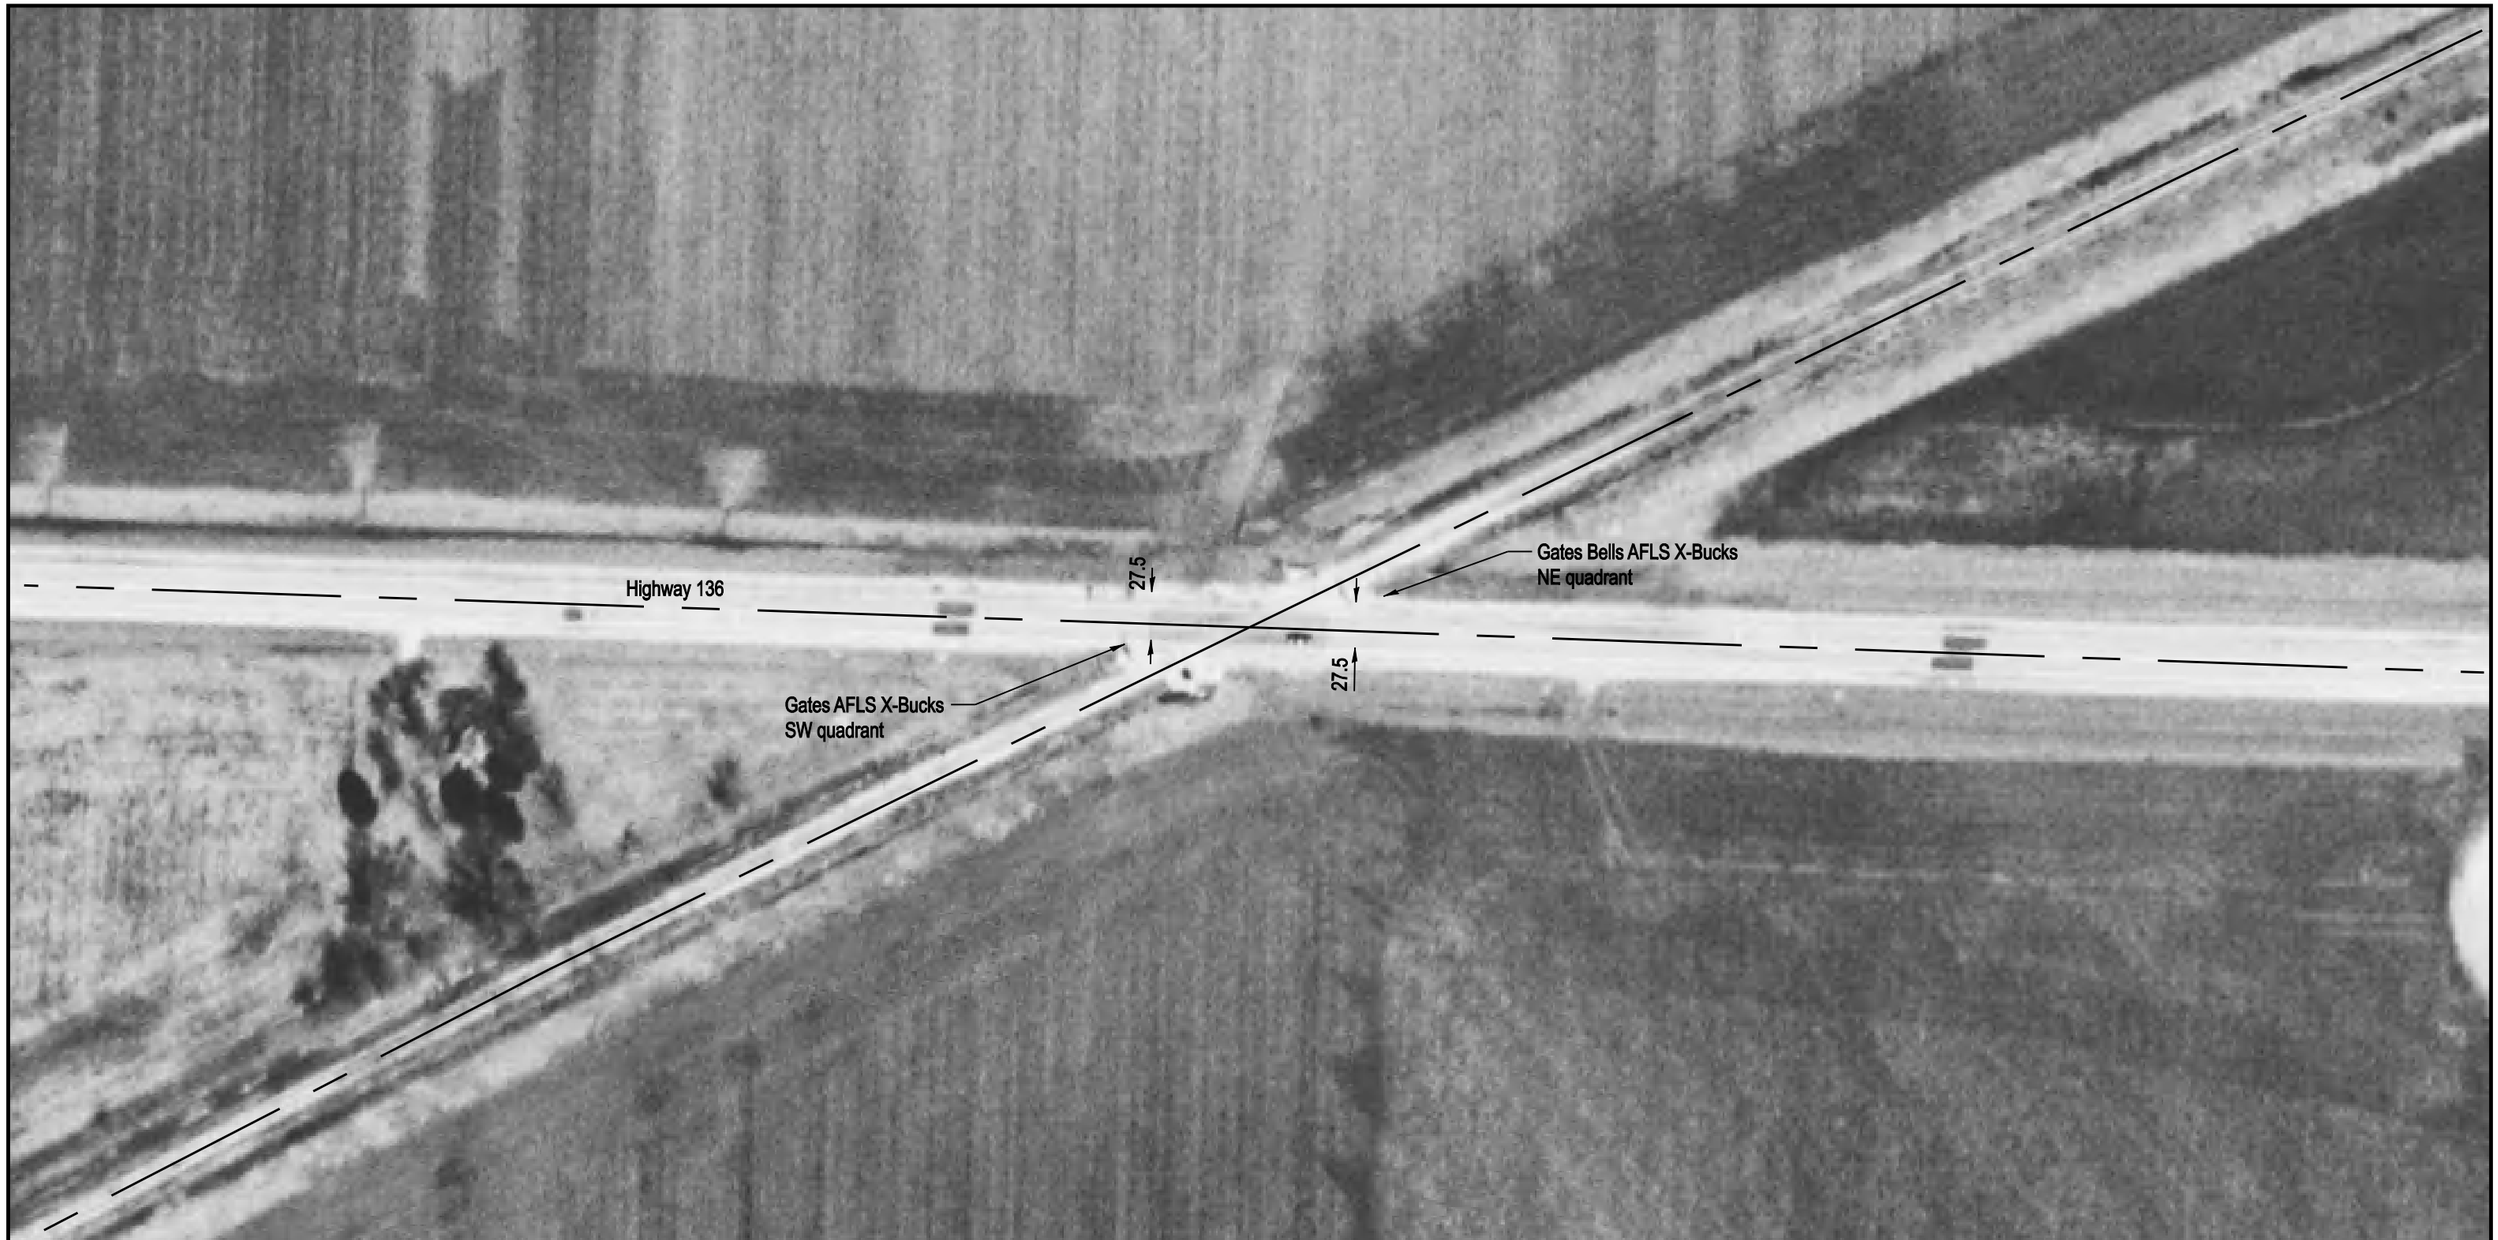

DOT/AAR Inventory #: 801564W

Location: Hancock Co., In Elvaston, IL

Lat/Long: 40° 23' 42"/-91° 15' 32"

Railroad Milepost - Line: 216.68-TPWM

Crossing Angle (Deg.): 30

Crossing Width (By Track): 98.0

Number of Tracks: 1

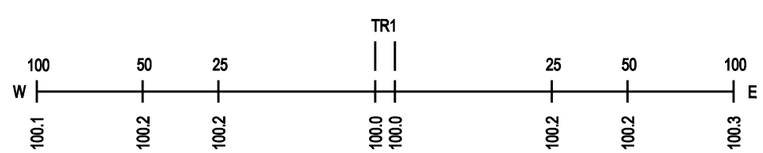

ROAD PROFILE
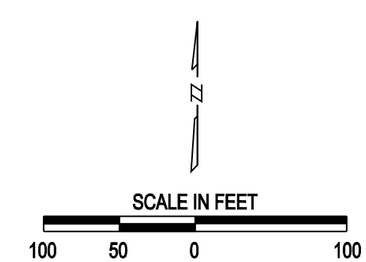
NOTE: ALL MEASUREMENTS ARE IN FEET