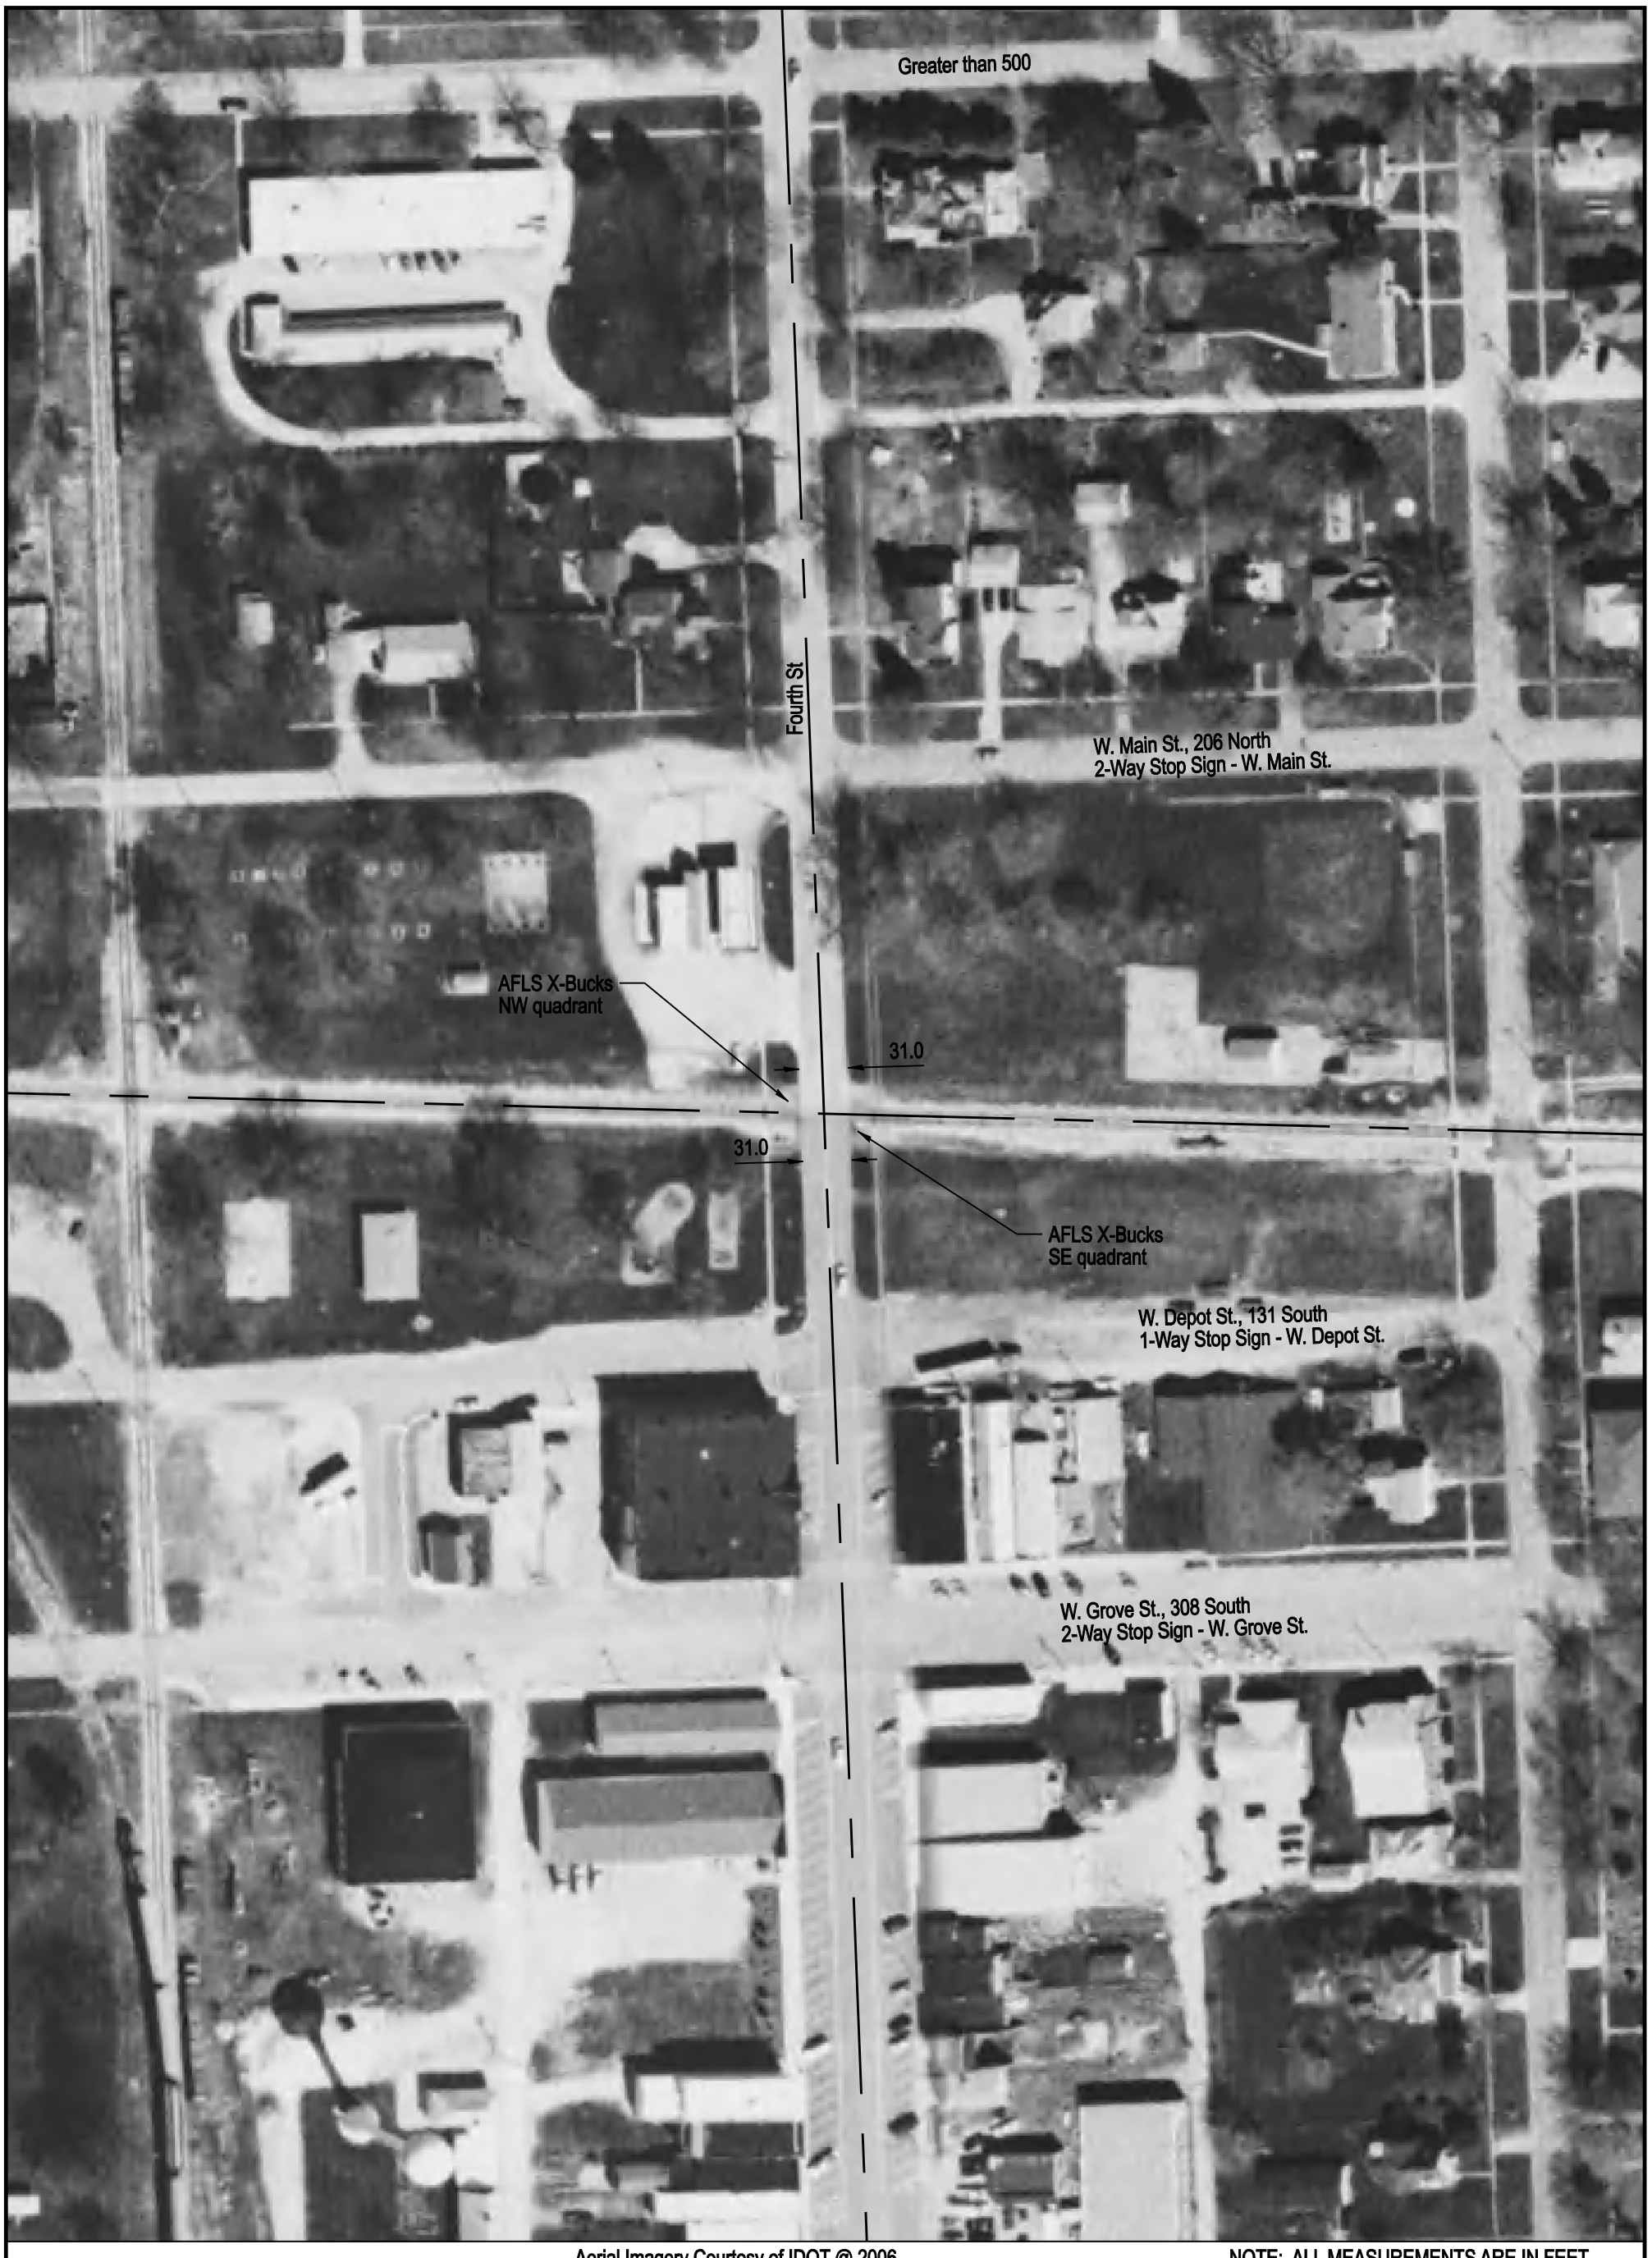

Aerial Imagery Courtesy of IDOT @ 2006

NOTE: ALL MEASUREMENTS ARE IN FEET

DOT/AAR Inventory #: 801572N

Location: Iroquois Co., In Sheldon, IL

Lat/Long: 40° 46' 16"/-87° 33' 50"

Railroad Milepost - Line: 1.99-M

Crossing Angle (Deg.): 85

Crossing Width (By Track): 35.0

Number of Tracks: 1

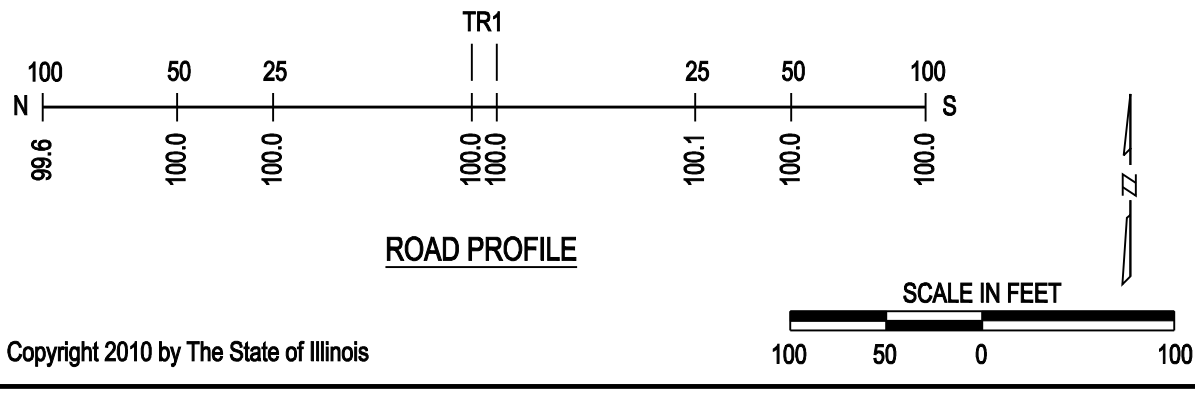

ROAD PROFILE

SCALE IN FEET

100 50 0 100

Copyright 2010 by The State of Illinois