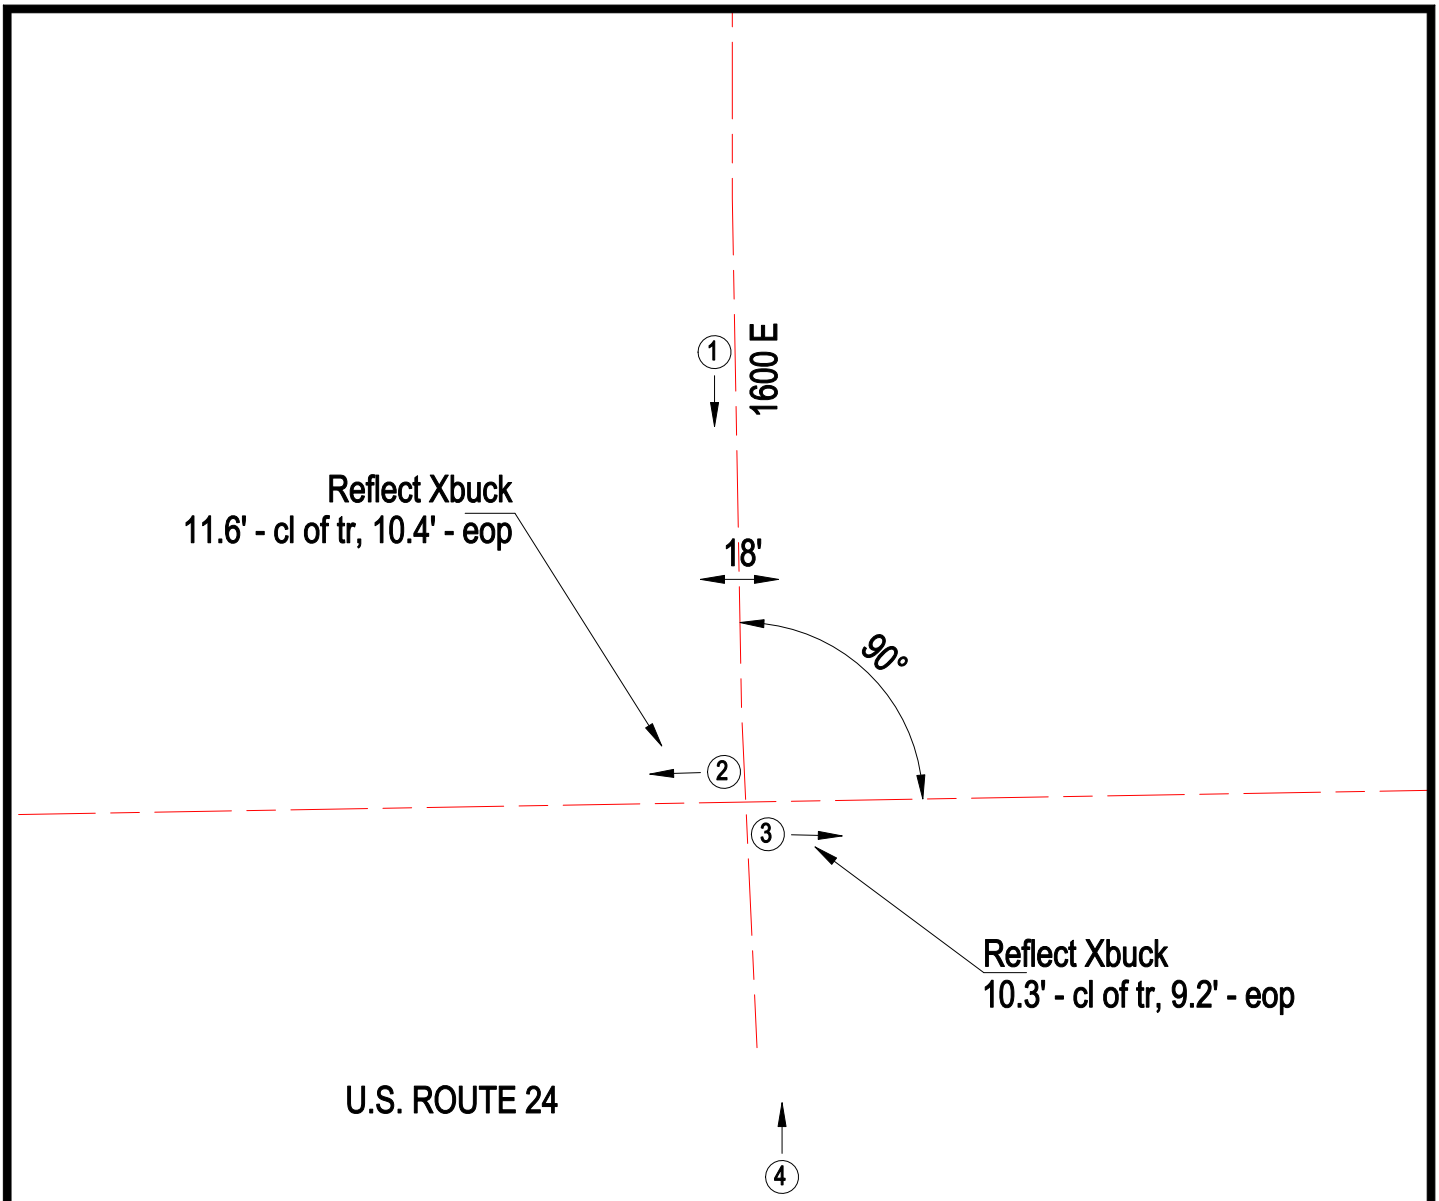

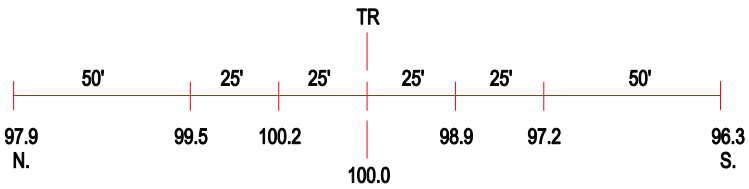

ROAD PROFILE

3 Photo Location

Crossing #:	801611C
Location:	Iroquois Co., City of Crescent City (N)
Lat/Long:	40°46'17" / 87°49'29"
Railroad:	TPW
Street:	1600 E
Railroad Milepost:	15.69
Crossing Protection:	Signs