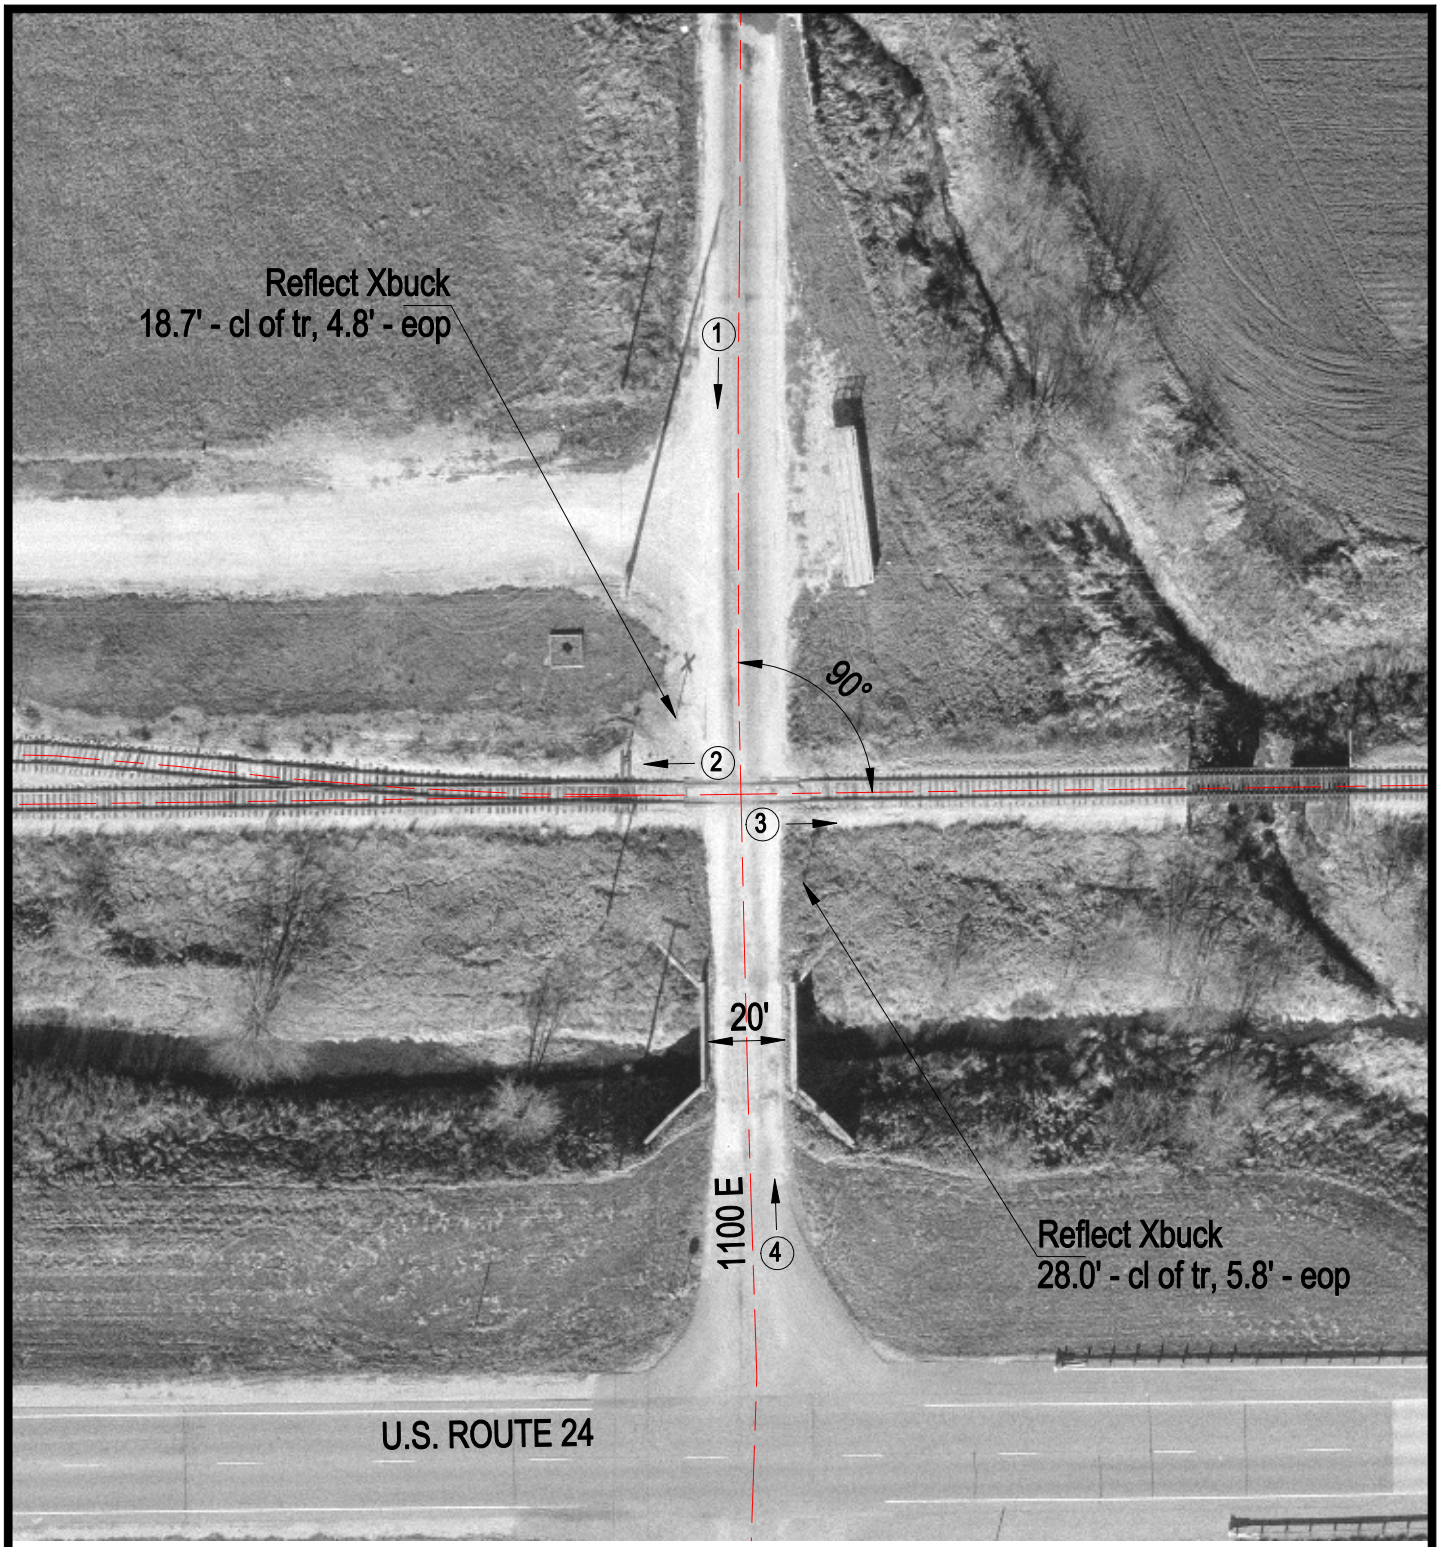

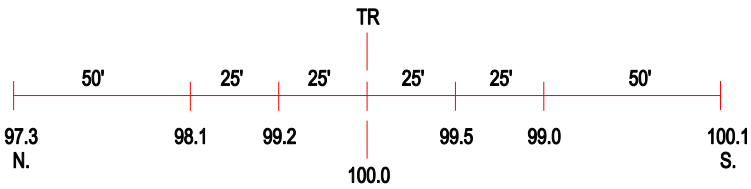

ROAD PROFILE

3 Photo Location

Crossing #:	801621H
Location:	Iroquois Co., City of Gilman (N)
Lat/Long:	40°46'07" / 87°55'15"
Railroad:	TPW
Street:	1100 E
Railroad Milepost:	20.76
Crossing Protection:	Signs