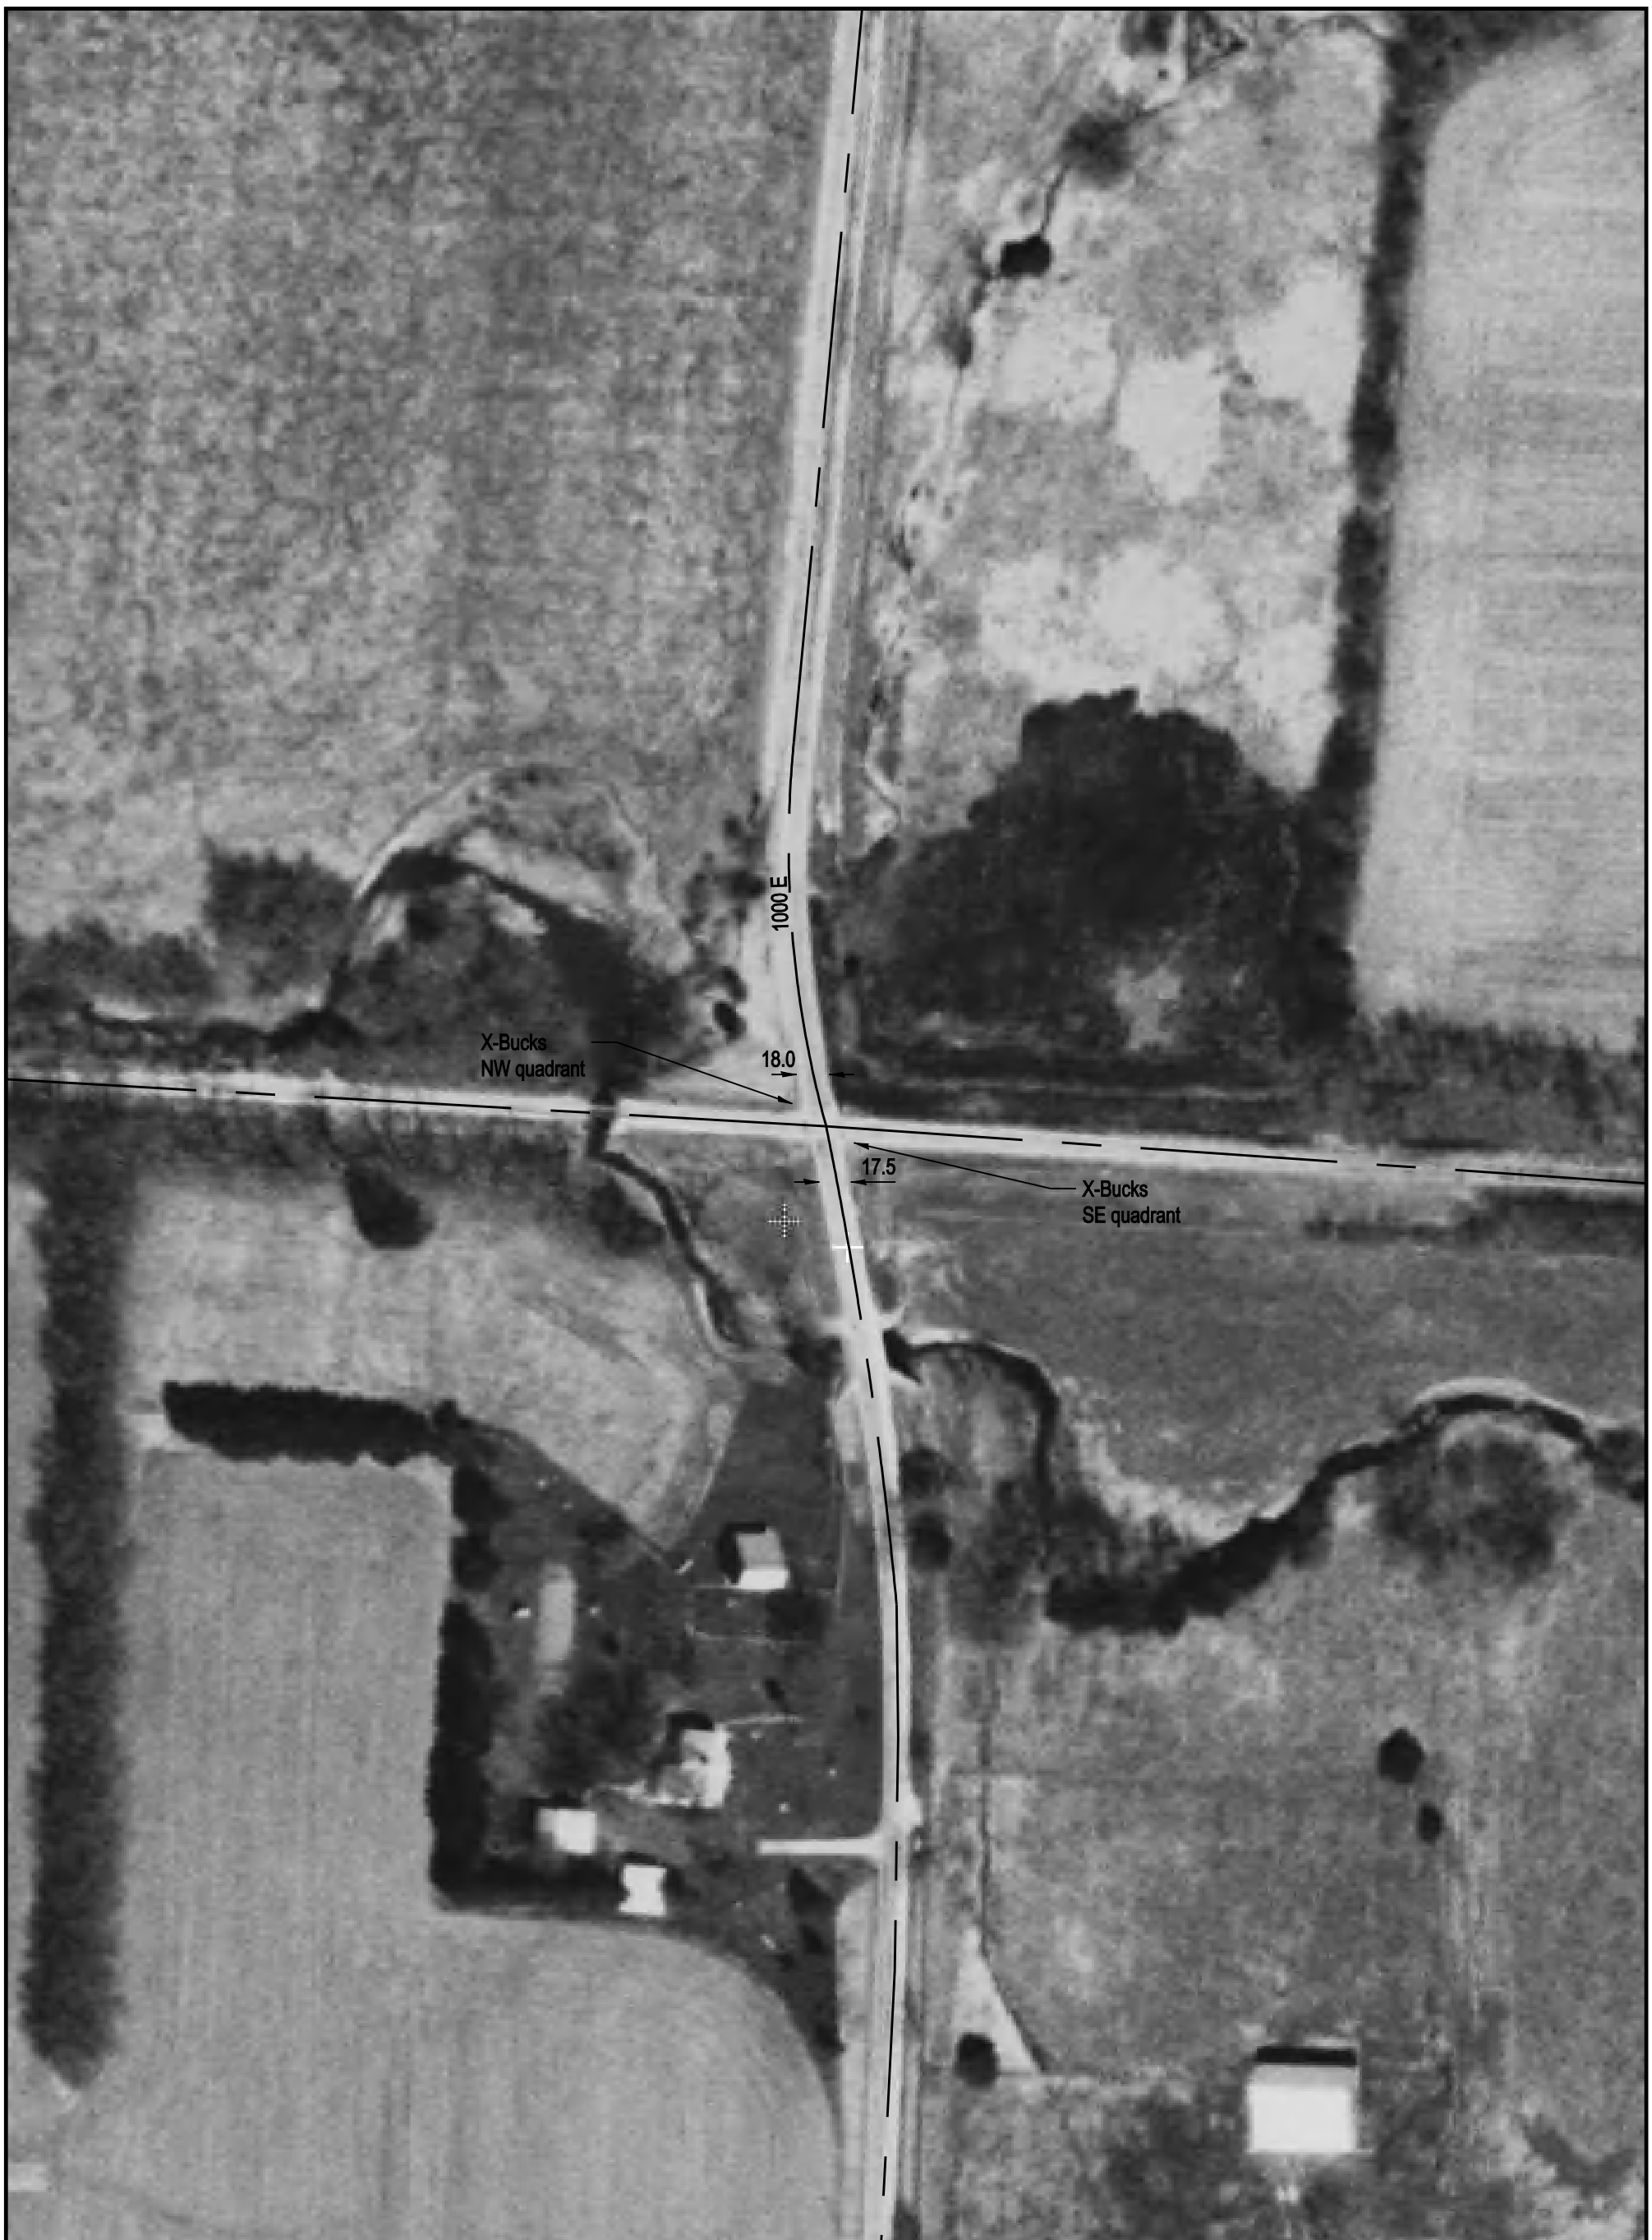

NOTE: ALL MEASUREMENTS ARE IN FEET

DOT/AAR Inventory #: 801622P

Location: Hancock Co., Near Elvaston, IL

Lat/Long: 40° 22' 31"/-91° 18' 45"

Railroad Milepost - Line: 219.92-TPWM

Crossing Angle (Deg.): 75

Crossing Width (By Track): 21.5

Number of Tracks: 1

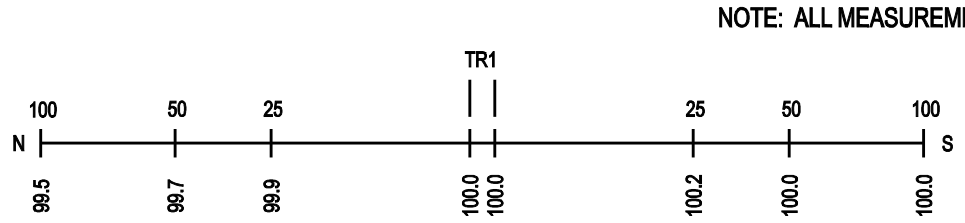
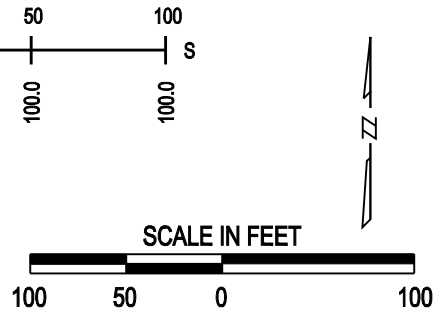
ROAD PROFILE